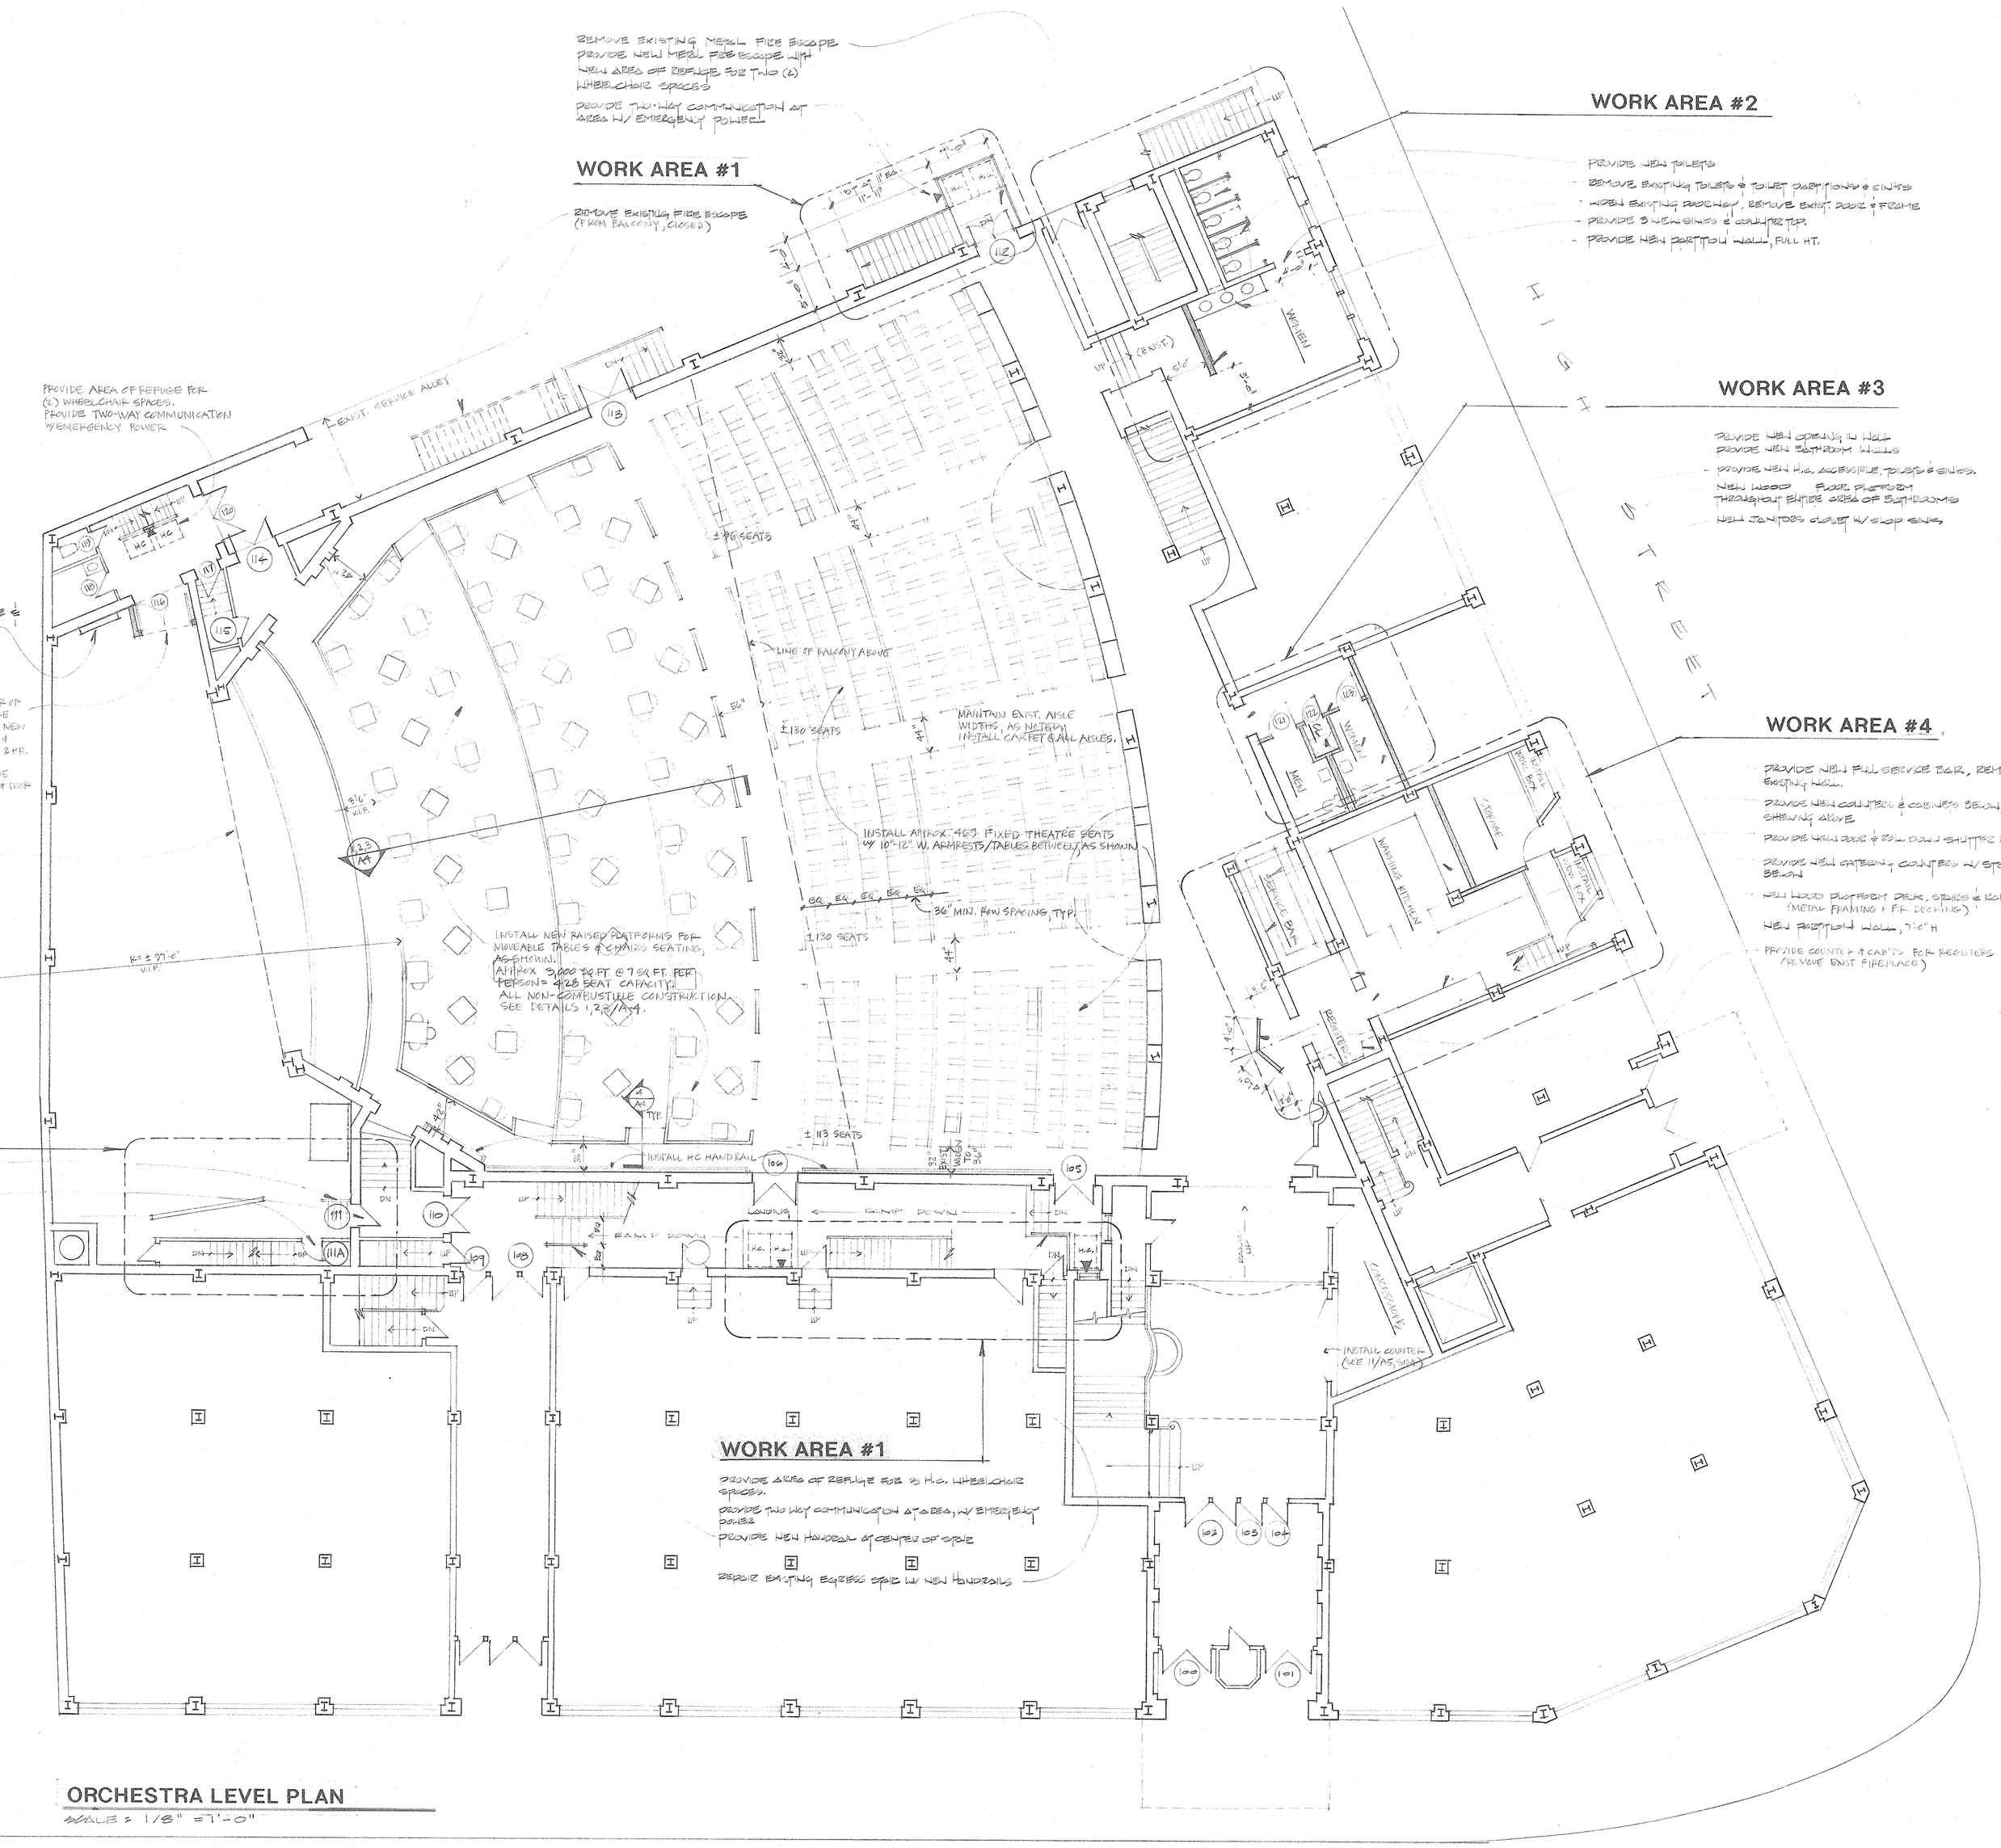

ORCHESTRA LEVEL PLAN

SCALE: 1/8" = 1'-0"

GENERAL NOTES:

SPRINKLERS: ALL CONCEALED OR ENCLOSED SPACES ARE SPRINKLERED W/THE BLDGS EXIST. SPRINKLER SYSTEM, INCL. THE FLY SPACE ABV THE STAGE, THE UNDERSTAGE AREA, ALL CLOSETS, BATHROOM, ENST OFFICES, PROJ. BOOTH, ETC., ALL OTHER SPACES, INCL. THE MAIN THEATRE, THE NEW KITCHEN, BAR & BATHROOMS, AND THE LOBBIES AND HALLWAYS, WILL BE SPRINKLERED AS A PART OF THIS RENOVATION. SPRINKLER DRAWINGS WILL BE SUBMITTED DIRECTLY TO ALL APPLICABLE GOVERNING AGENCIES BY THE SPRINKLER CONTRACTOR. ALL SPRINKLER WORK SHALL CONFORM TO APPLICABLE CODES

FIRE ALARM SYSTEM: THE ENTIRE THEATRE WILL BE PROTECTED BY AN APPROVED F.A. SYSTEM. THE DRWG. & SPECIFICATION FOR THIS SYSTEM WILL BE SUBMITTED DIRECTLY TO ALL APPLICABLE GOVERNING AGENCIES BY THE FA CONTRACTOR. ALL F.A. WORK SHALL CONFORM TO APPL. CODES.

EXIT SIGNS/EMERGENCY LIGHTS: PROVIDE ILLUMINATED EXIT SIGNS @ ALL EMERGENCY EXITS & PASSAGEWAYS. PROVIDE EMER. EXIT LIGHTS @ ALL EGRESS PATHWAYS AS REQ'D BY GOVERNING CODES.

ORCUTT SIMONS P.A.

Planning / Architecture / Landscape Architecture
Urban Design / Transportation Planning / Civil Engineering
Environmental Services / Interior Design / Graphic Design

100 Commercial Street, Suite 410, Portland, Maine 04101
207/772-8123 Fax 207/879-0773

No.	Description	Date
REVISIONS		

STATE THEATER RENOVATIONS

TITLE:
ORCHESTRA LEVEL PLAN

Scale 1/8"=1'-0" Date 8.17.93
Drawn By HW/SBS
Checked By SBS
Approved By
Project No. 93006.01

DWG. NO. A-1

APPLIED IMAGE, INC.