SHEET #3

FENCED PATIO

12

640
225
+ 192

1057 SQ FEET

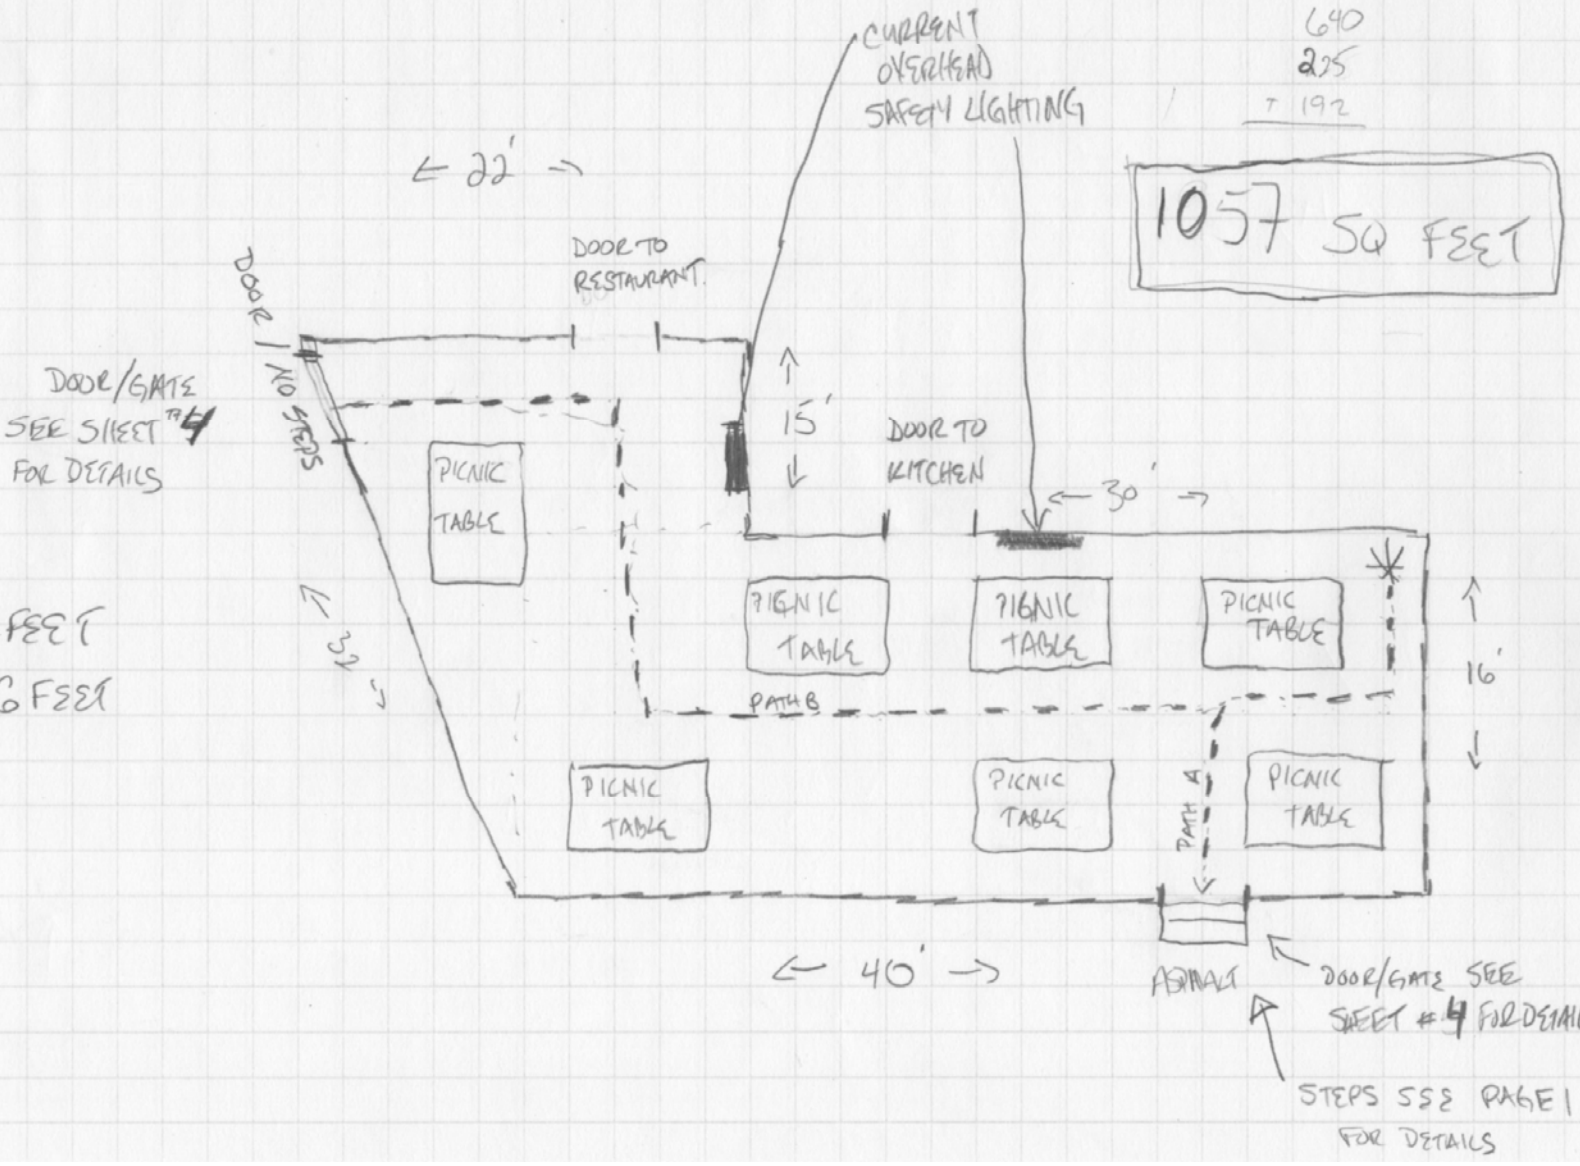

PATH A = 22 FEET

PATH B = 66 FEET

SHEET #3