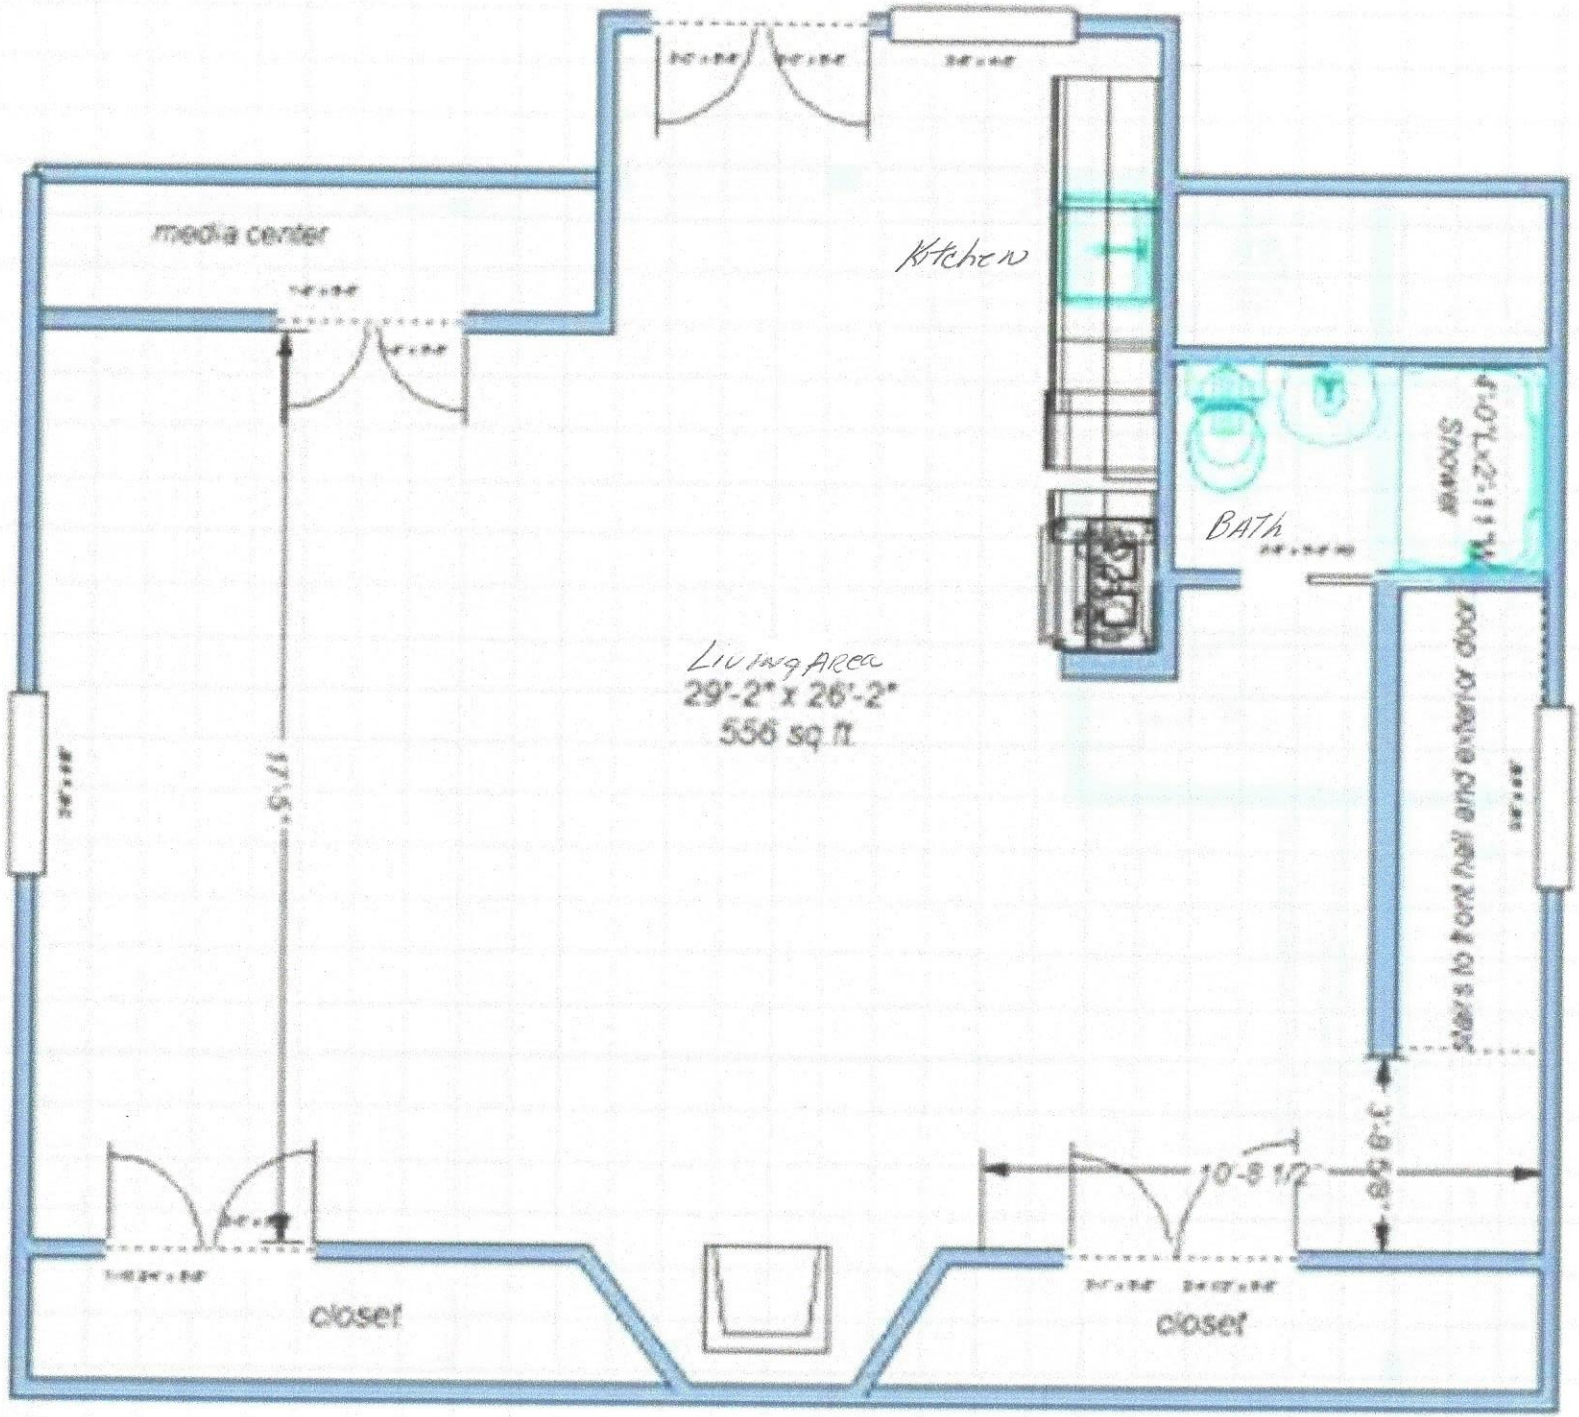

Second Floor Plan

Rear Carriage House