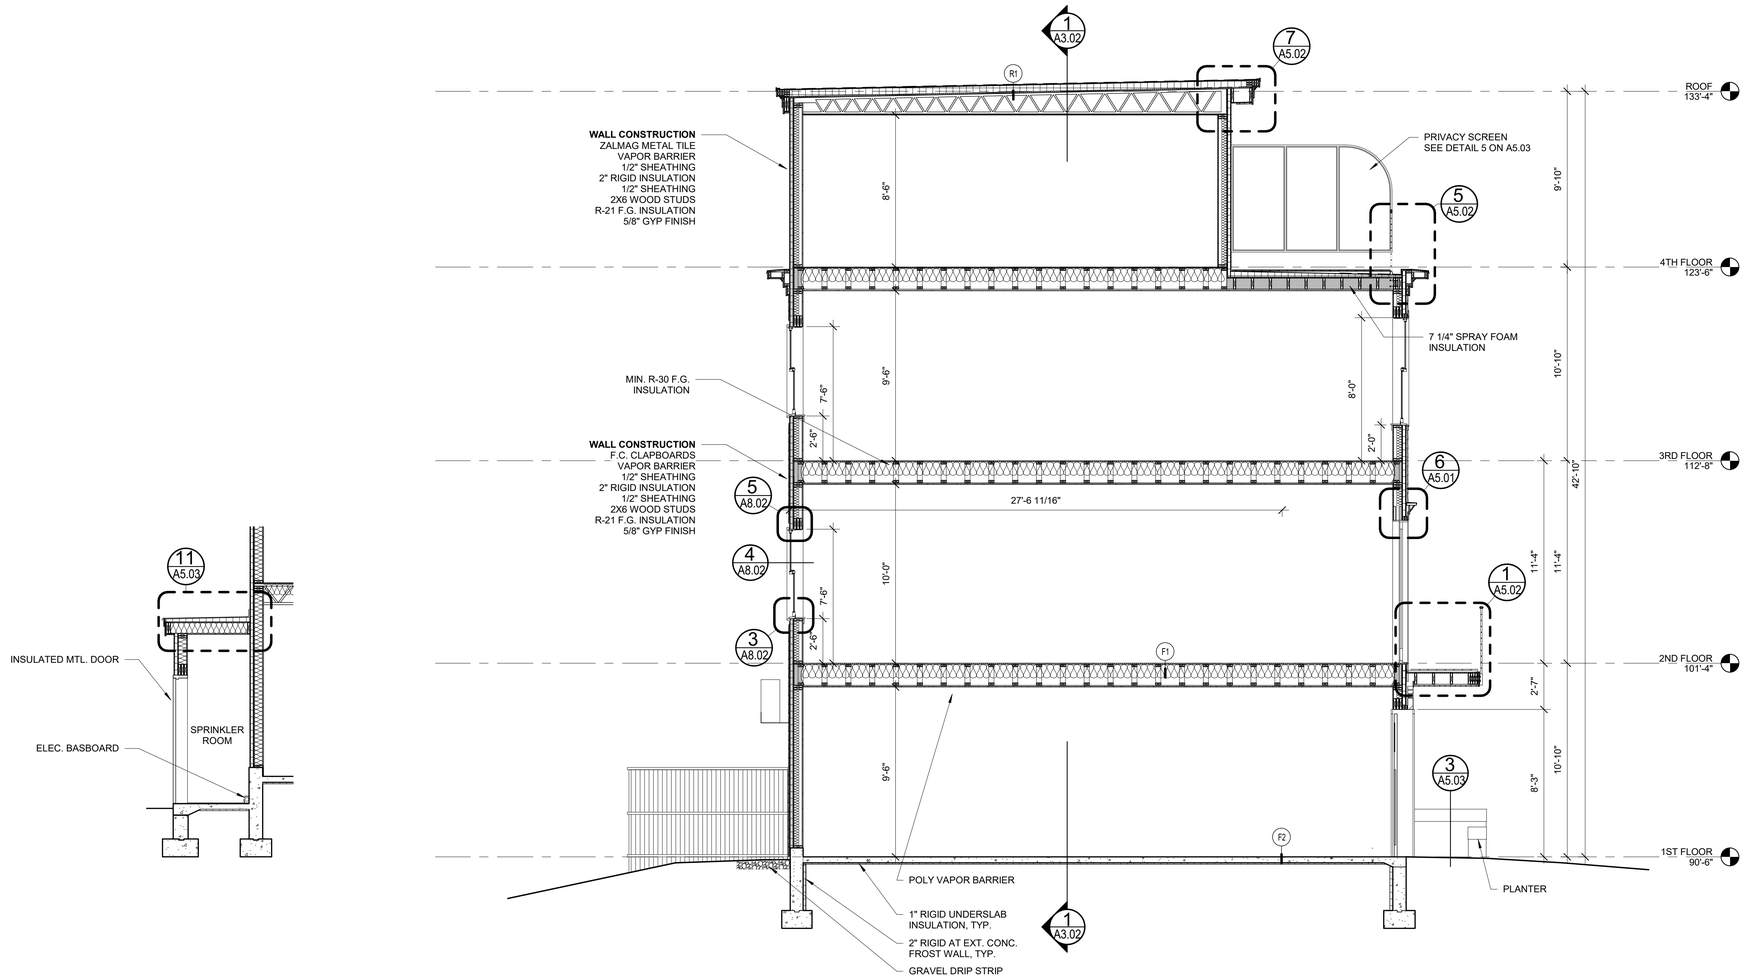

1 | BUILDING SECTION
1/4" = 1'-0"

2 | SECTION AT SPRINKLER ROOM
1/4" = 1'-0"

LICENSED ARCHITECT
DAVID LLOYD
NO. 936
STATE OF MAINE

Prepared For:
Bramhall Row, LLC

Consultant:

Architect:
ARCHETYPE architects
48 Union Wharf Portland, Maine 04101
(207) 772-6022 ARCHETYPE@ARCHETYPEPA.COM

Project:
BRAMHALL ROW
749 CONGRESS ST
PORTLAND, MAINE

Revisions:

Scale: 1/4" = 1'-0"

Date: 21 NOV 2016

BUILDING SECTION

A3.01