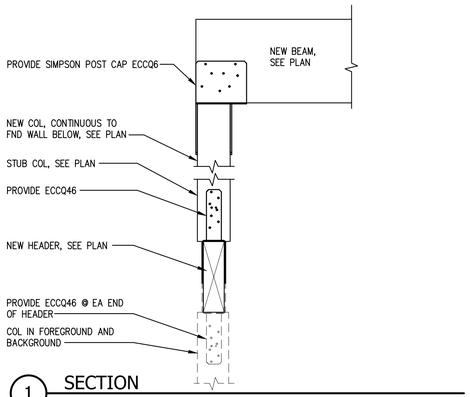

1 SECTION 1" = 1'-0"

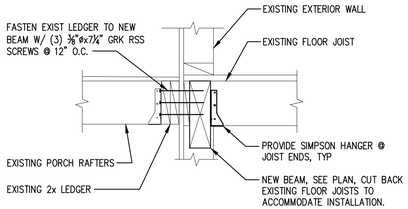

2 SECTION 1" = 1'-0"

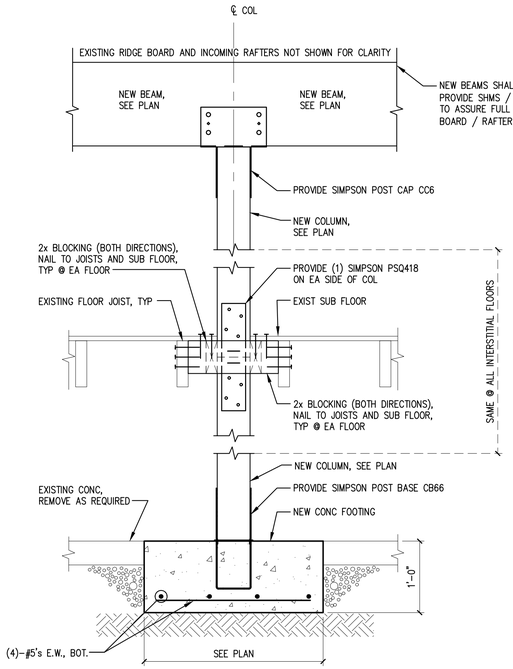

3 SECTION 1" = 1'-0"

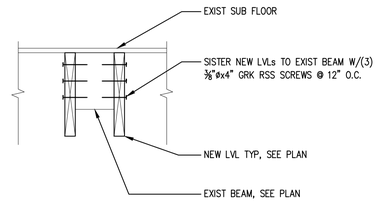

4 SECTION 1" = 1'-0"

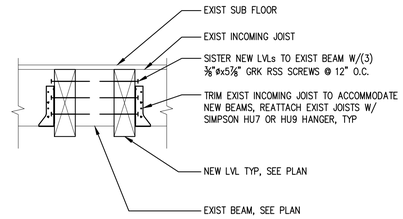

5 SECTION 1" = 1'-0"

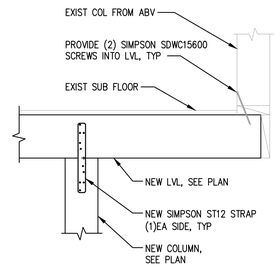

6 SECTION 1" = 1'-0"

PRINTED: Dec 11, 2017

CASCO BAY ENGINEERING
424 Fore Street
Portland, ME 04101
Phone 207.842.2800
Fax 207.842.2828
www.cascobayengineering.com

CLIENT:
WHIPPLE CALLENDER ARCHITECTS

136 PLEASANT AVE
PORTLAND ME. 04103

STATE OF MAINE · ERIC DUBE No. 12630 · LICENSED PROFESSIONAL ENGINEER

12-11-17

MELLEN STREET RENOVATION

10 MELLEN STREET PORTLAND ME. 04103

PROPOSED BUILDING RENOVATION

ISSUED

No.	DESCRIPTION	DR. BY	CKD BY	DATE
0	ISSUED FOR CONSTRUCTION	CD	ED	12-11-17

SHEET TITLE:

DETAILS

DESIGNED:	ED
DRAWN:	CD
DATE:	10-13-17
PROJECT NUMBER:	17-130

S2.0