1st floor

plug 2 doors.
replace 1 door with
fire rated door
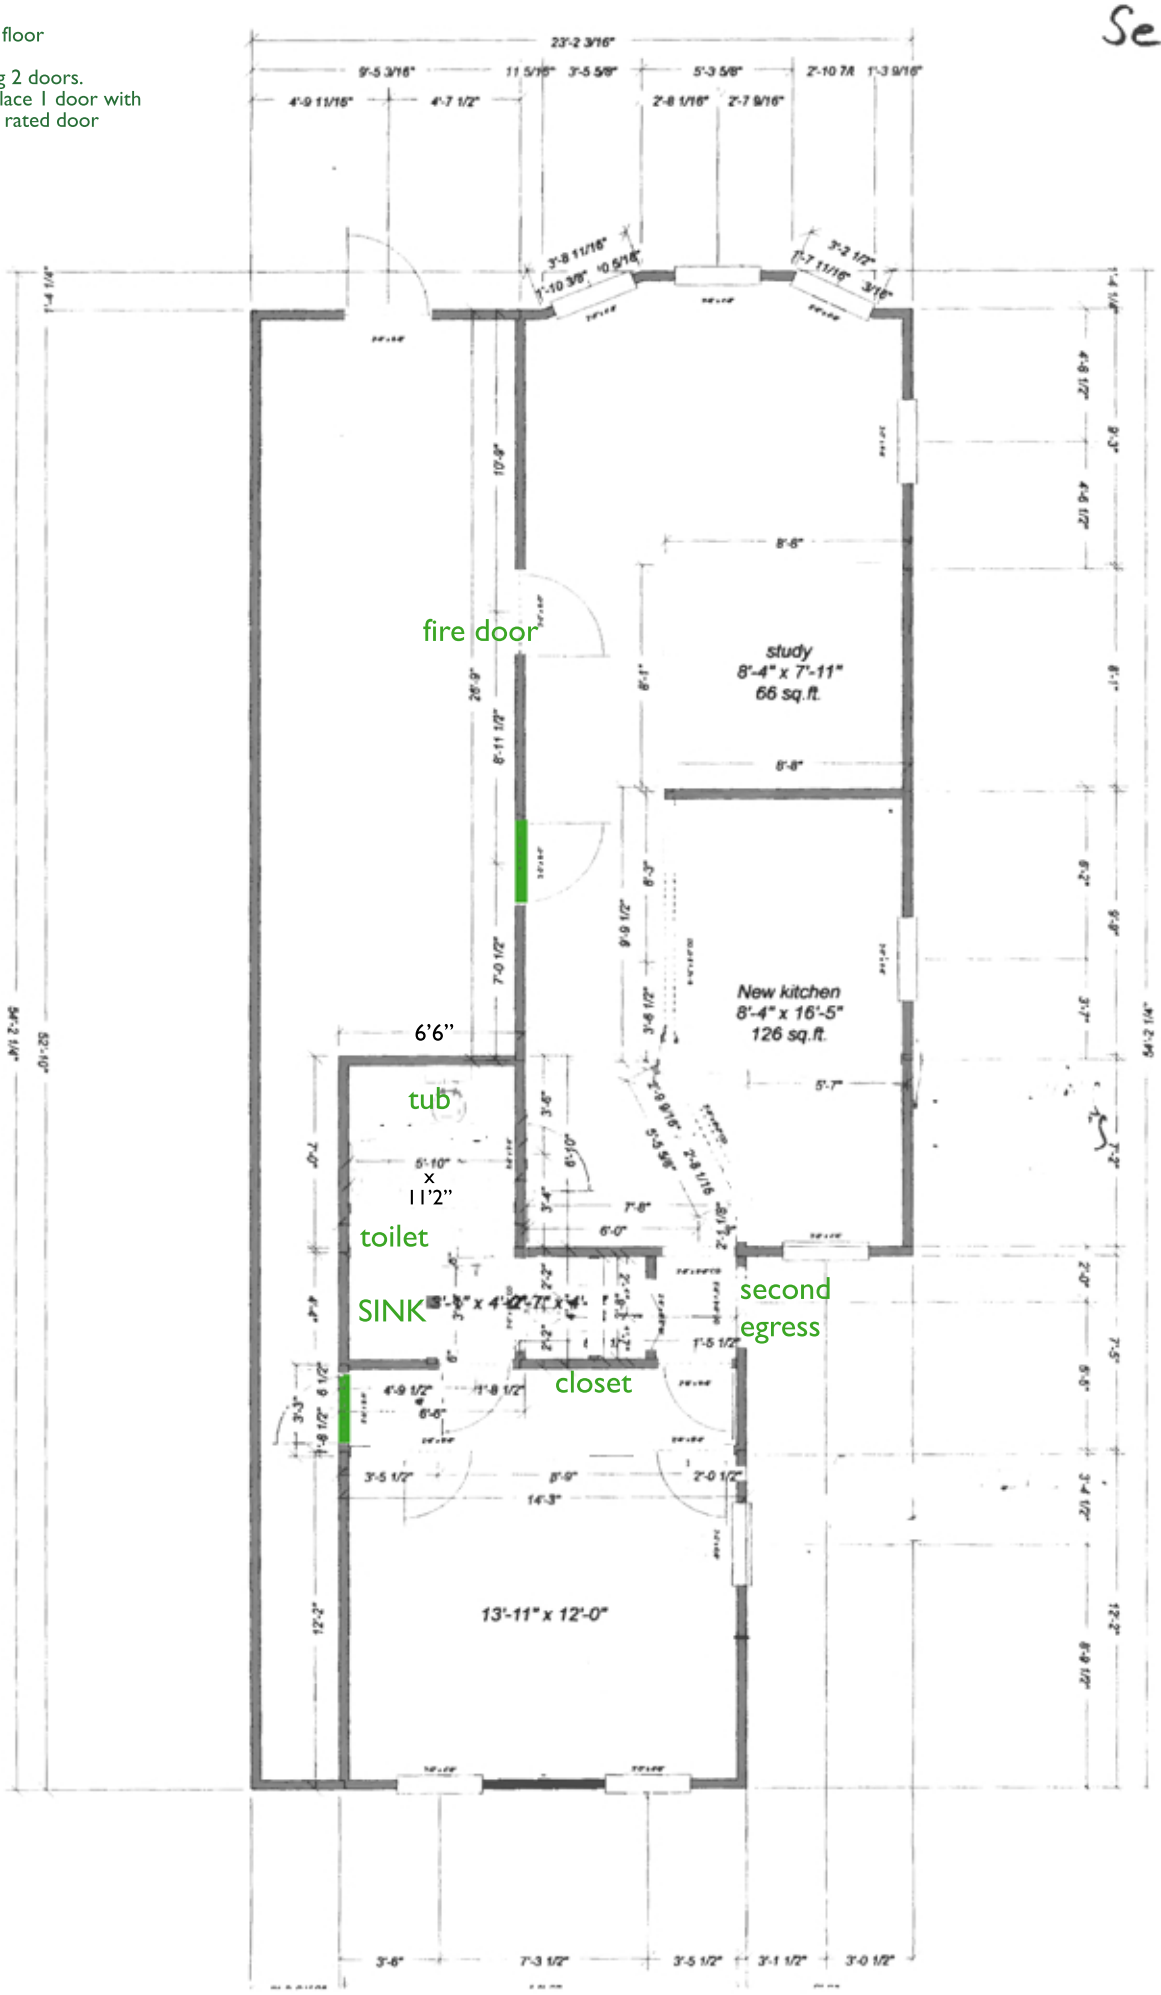
Section A