• ALL DIMENSIONS ARE FRAMING UNLESS OTHERWISE NOTED.
• ALL INTERIOR DOORS: 6'-6"H SLAB

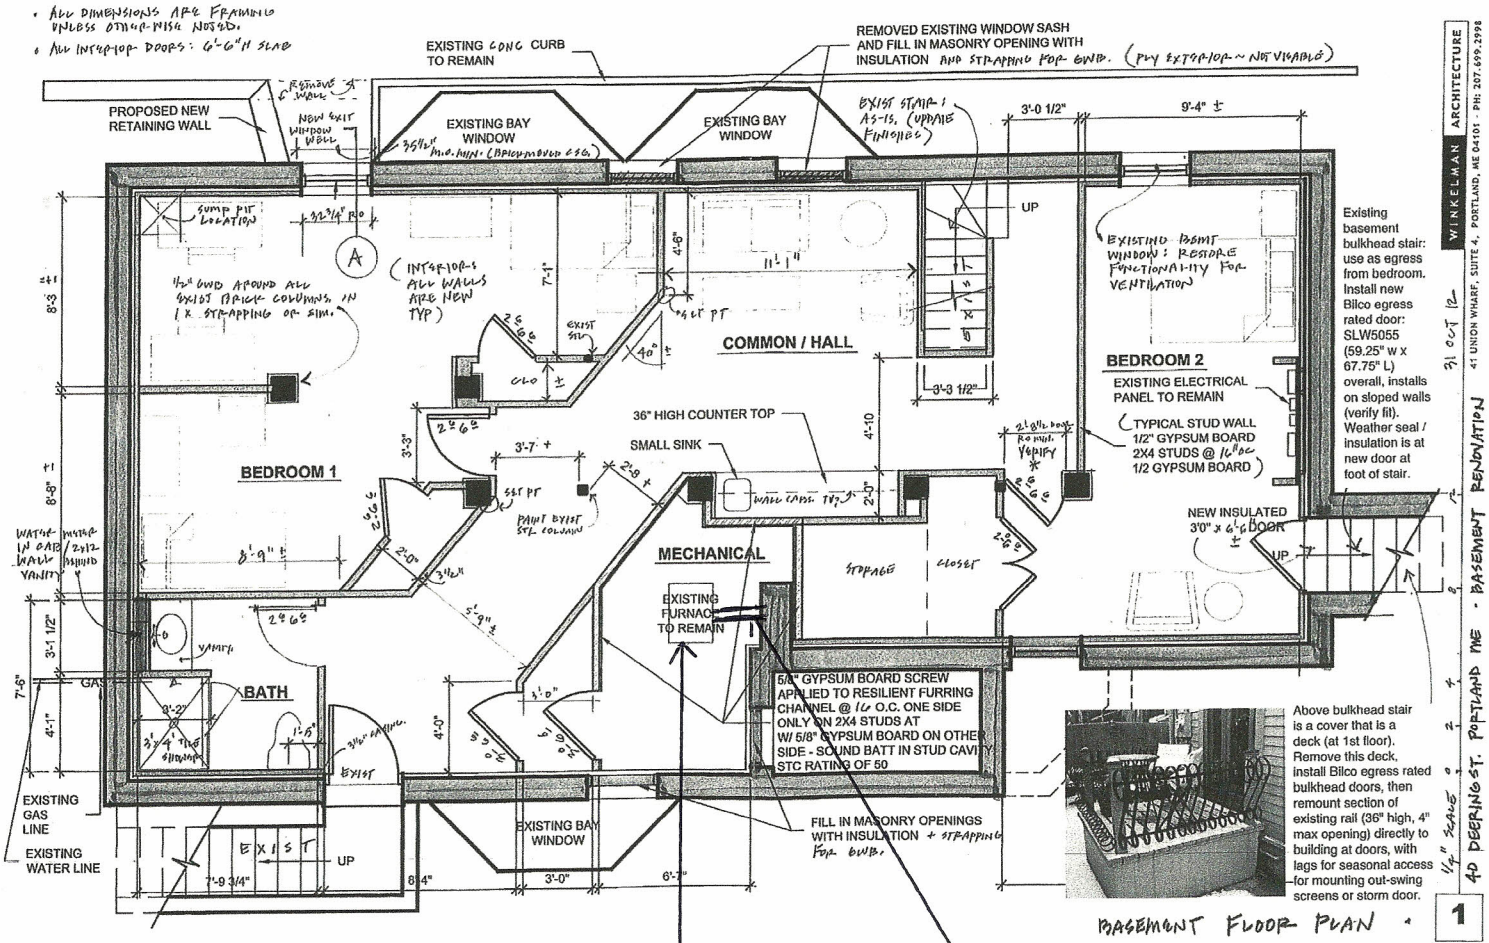

New Boiler to replace existing Boiler and Stay in Same Location.

New Boiler to vent out thru existing Chimney using Poly Pro Vent System