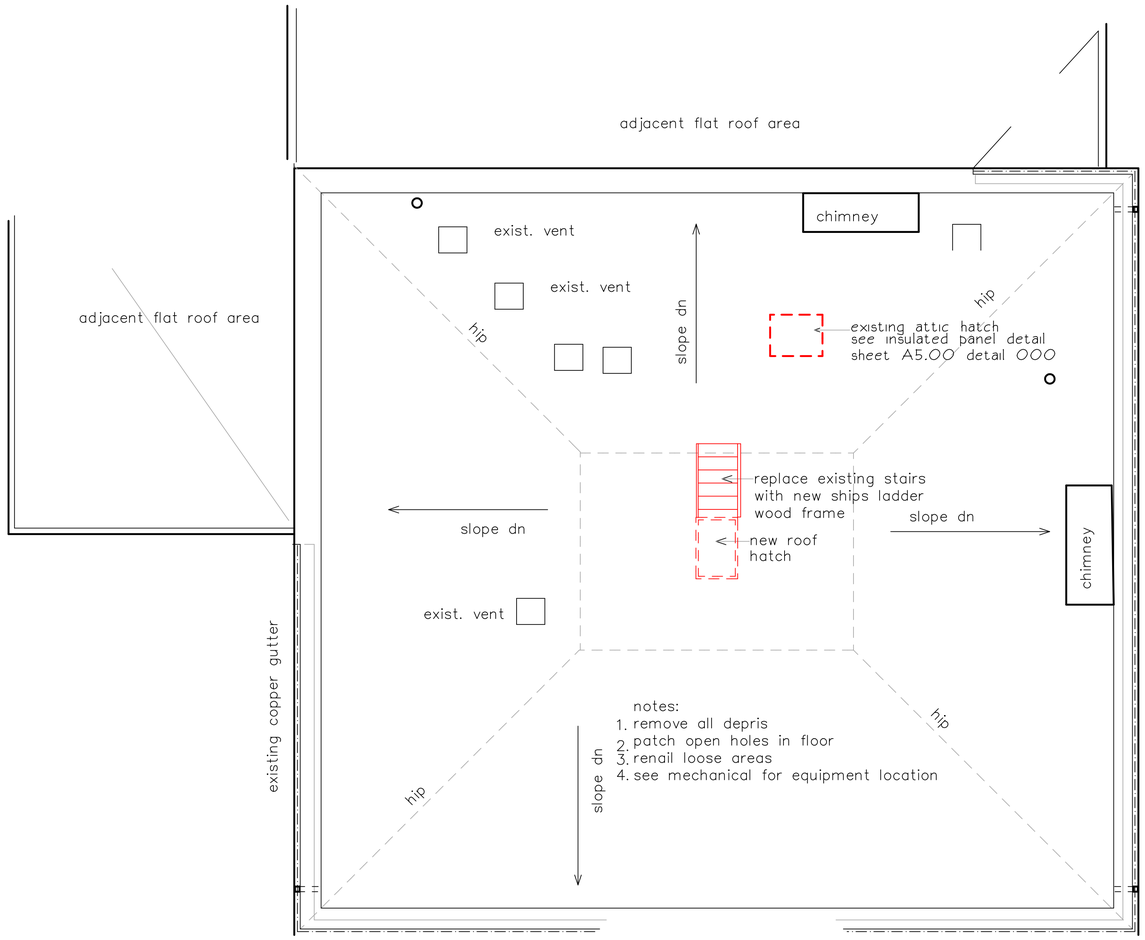

attic plan

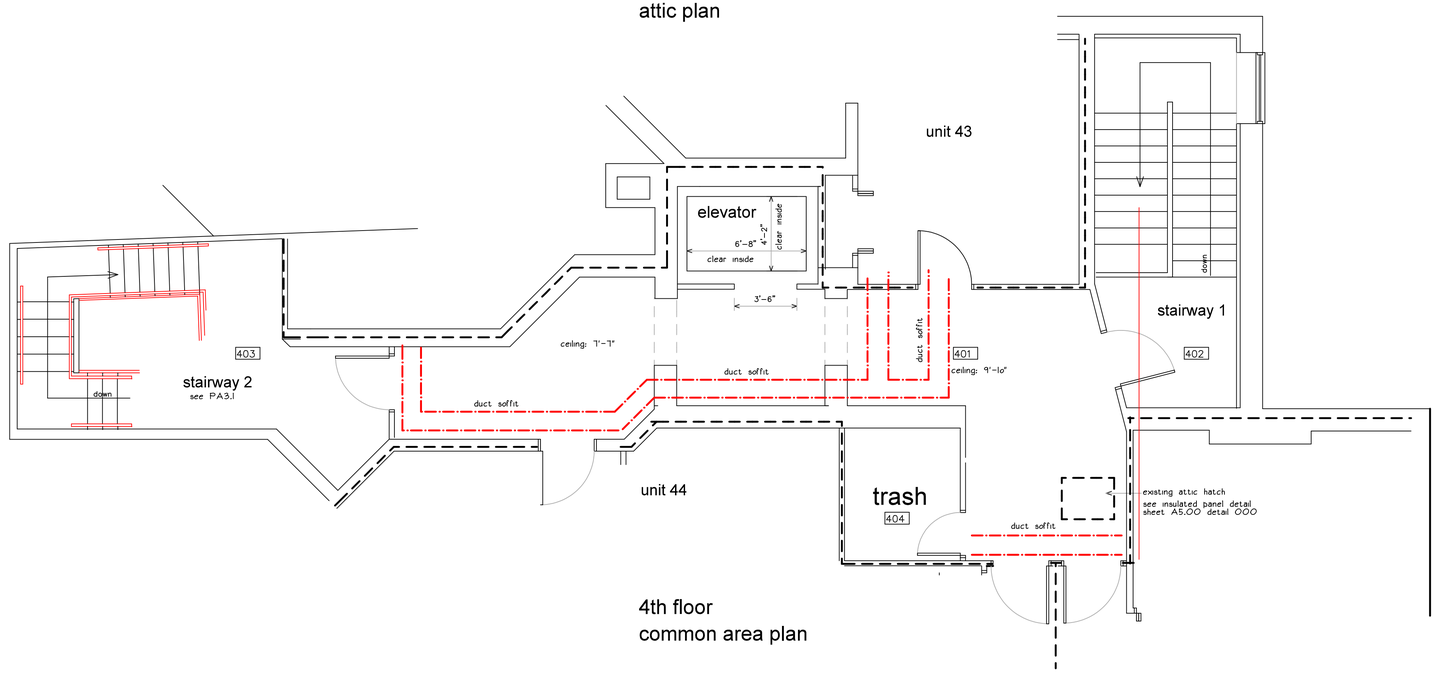

4th floor
common area plan

project name

Butler Payson

pine st.
state st.
portland, me.

avesta housing

goduti/thomas architects
44 oak st.
portland, maine 04101
ph. 207-775-3184
fax 207-774-0846

REGISTERED ARCHITECT
R. JULIUS GODUTI, JR.
NO. 1146
STATE OF MAINE

revisions

date
january 17th, 2014

sheet title

common area plan
4th floor, attic

0' 4' 8'

scale
1/4"=1'-0"

drawn by
MS

project number
butpay

sheet number

PA1.6