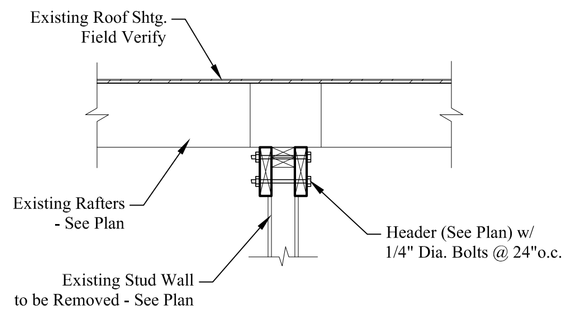

1/S2 WALL HEADER @ BRG. WALL

Scale: ¾" = 1'-0"

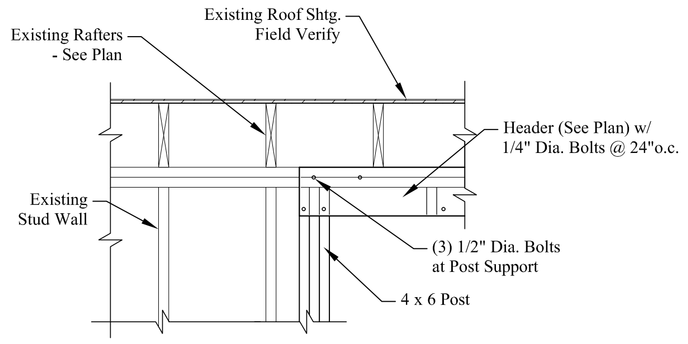

2/S2 WALL HEADER @ POST

Scale: ¾" = 1'-0"

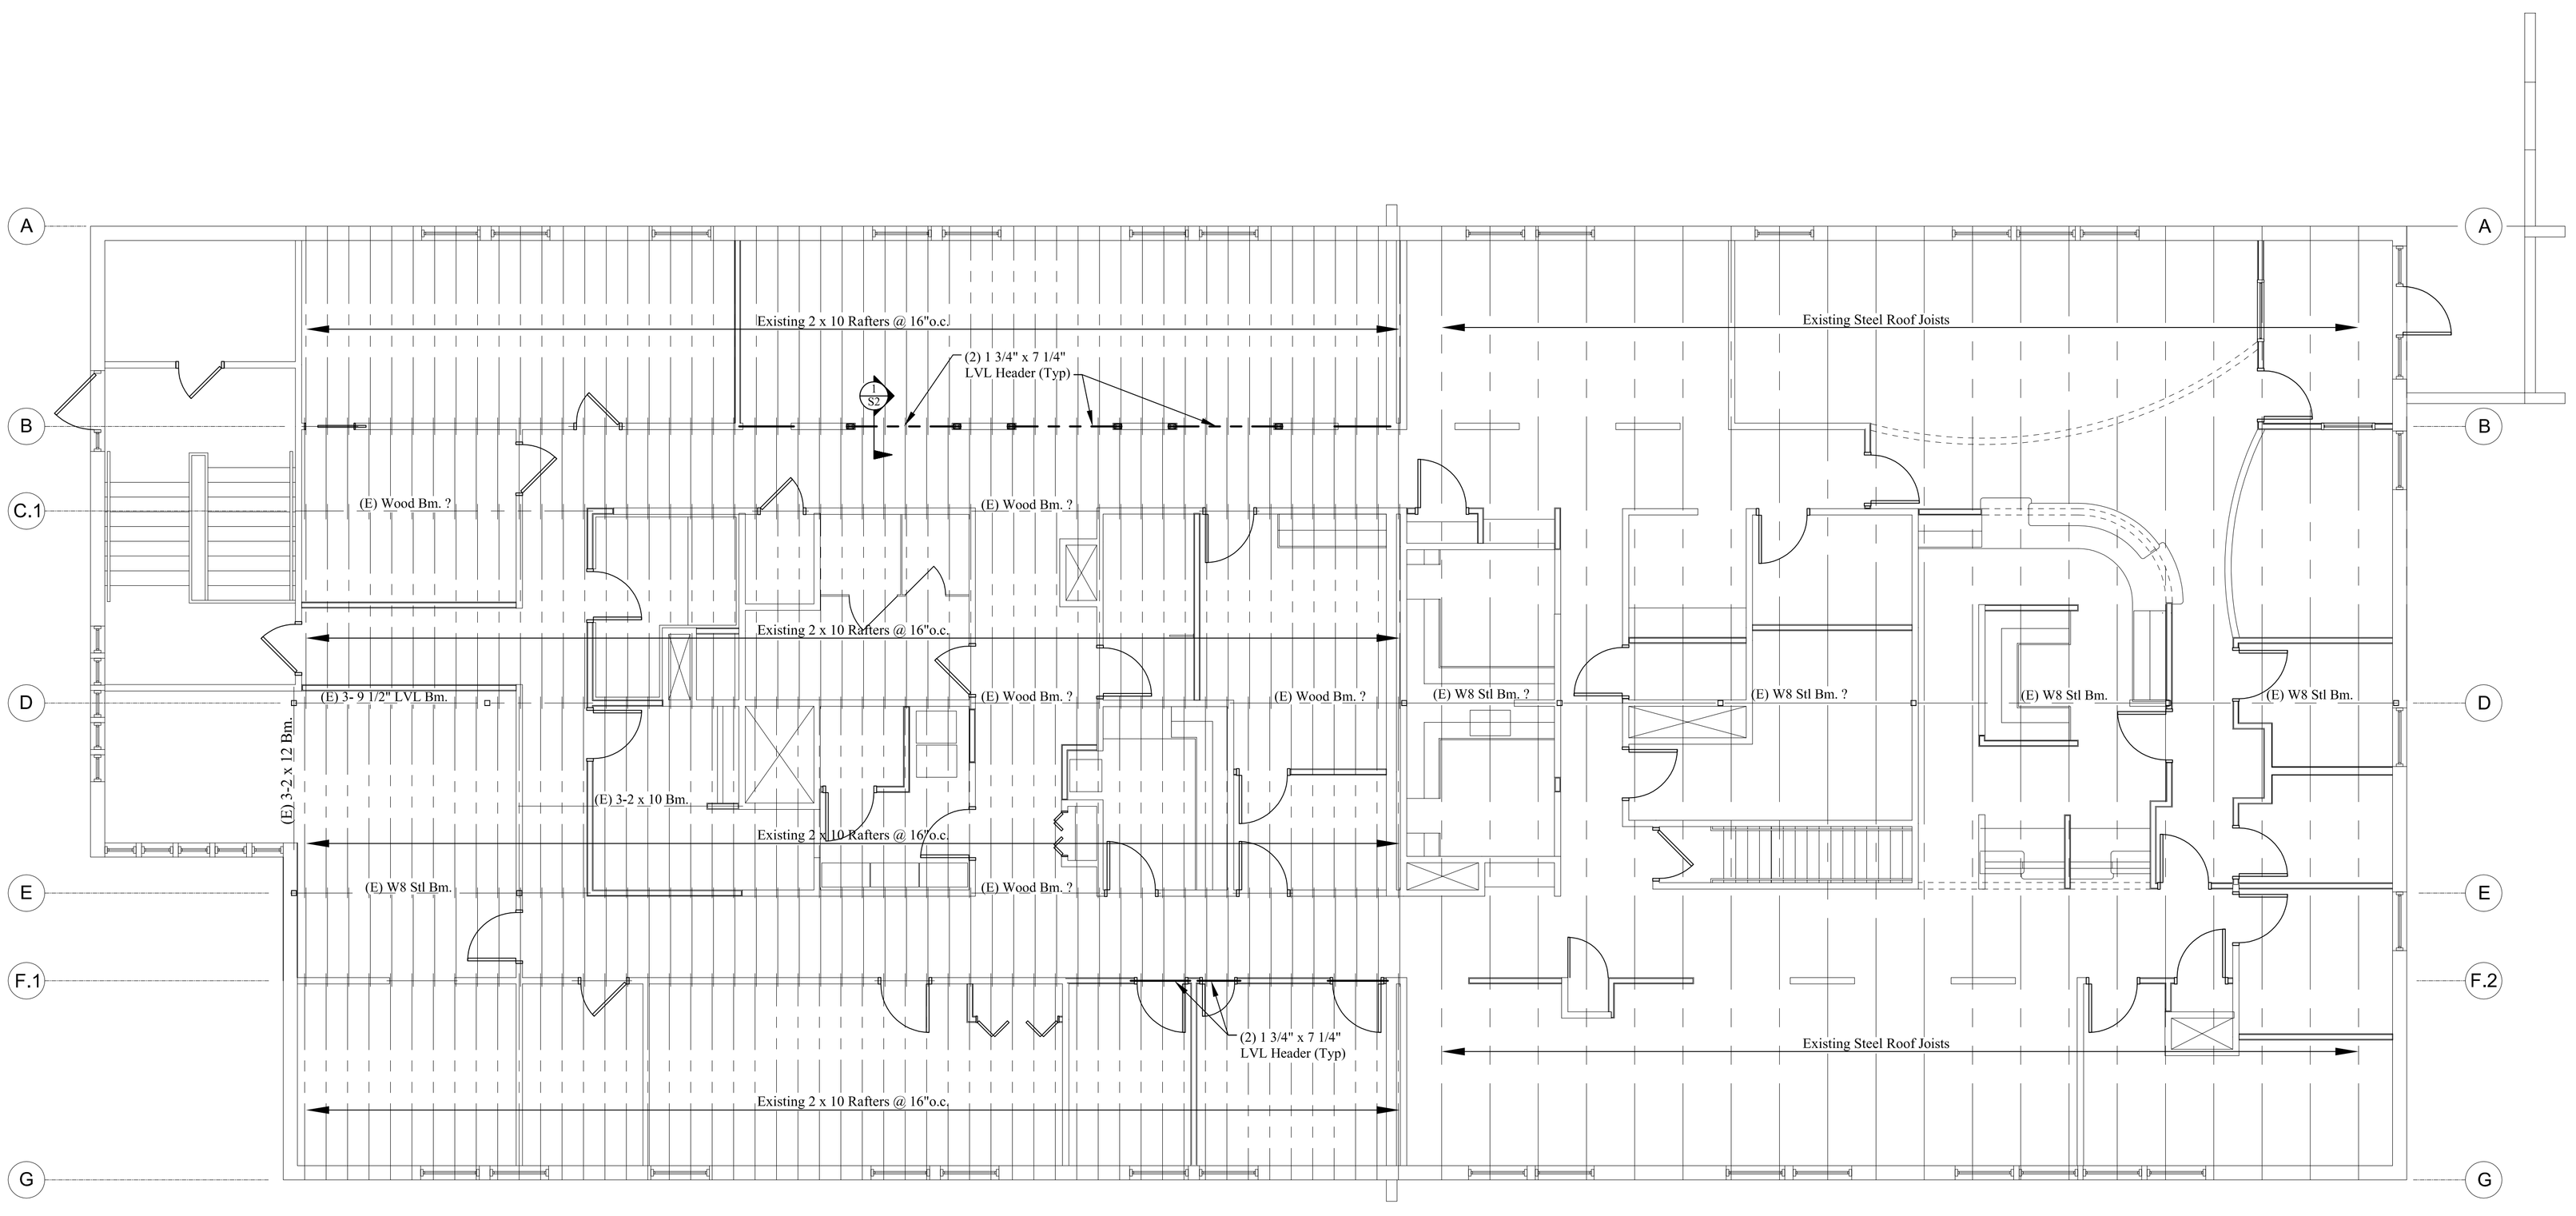

NOTE:

PRIOR TO REMOVING EXISTING WALLS, FIELD VERIFY ROOF FRAMING EXISTS AS SHOWN ON THIS DRAWING.

FRAMING NOTES:

1. See Structural Notes , Sheet S-1.
2. Built-up girders, headers and beams shall be spiked w/ 3 rows of 16d nails @ 12" o.c.
3. Provide metal hangers at all flush joist connections.
4. See architectural drawings for wall layout and dimensions.
5. Add solid blocking between floor joists below all posts.
6. ** Field verify all members indicated with at "?'.

ROOF FRAMING PLAN

Scale: 3/16" = 1'-0"

COPYRIGHT 2016
REUSE, DISTRIBUTION OR REPRODUCTION OF THE CONTENTS OF THIS DOCUMENT IS STRICTLY PROHIBITED WITHOUT WRITTEN PERMISSION OF FORESIDE ARCHITECTS. THE USE OF THIS DOCUMENT SHALL BE LIMITED TO BIDDING AND CONSTRUCTING THE WORK FOR THE OWNER. ALL ELECTRONIC POSTING OF THIS DOCUMENT SHALL BE ON A SECURE NETWORK WITH ACCESS LIMITED TO AUTHORIZED PARTIES.

GENERAL NOTES:

EDP
ENGINEERING DESIGN PROFESSIONALS
Consulting Engineers
P.O. BOX 575, FREEPORT, MAINE 04032 (207) 865-9505

FORESIDE ARCHITECTS
5 FUNDY ROAD
FALMOUTH, ME 04105
Phone: 207-781-3344
Fax: 207-699-5564
Online @ foresidearchitects.com

PROJECT STATUS:
COMPLETE

PROJECT NUMBER:
EDP # 00516

STATE OF MAINE
LARRY A. WICHROSKI
No. 5990
LICENSED PROFESSIONAL ENGINEER

COMMUNITY DENTAL
PORTLAND

180 PARK AVENUE
PORTLAND, ME

DRAWING:
Roof Framing Plan

SCALE:
AS NOTED

DATE:
MARCH 18, 2016

SHEET NUMBER:
S2