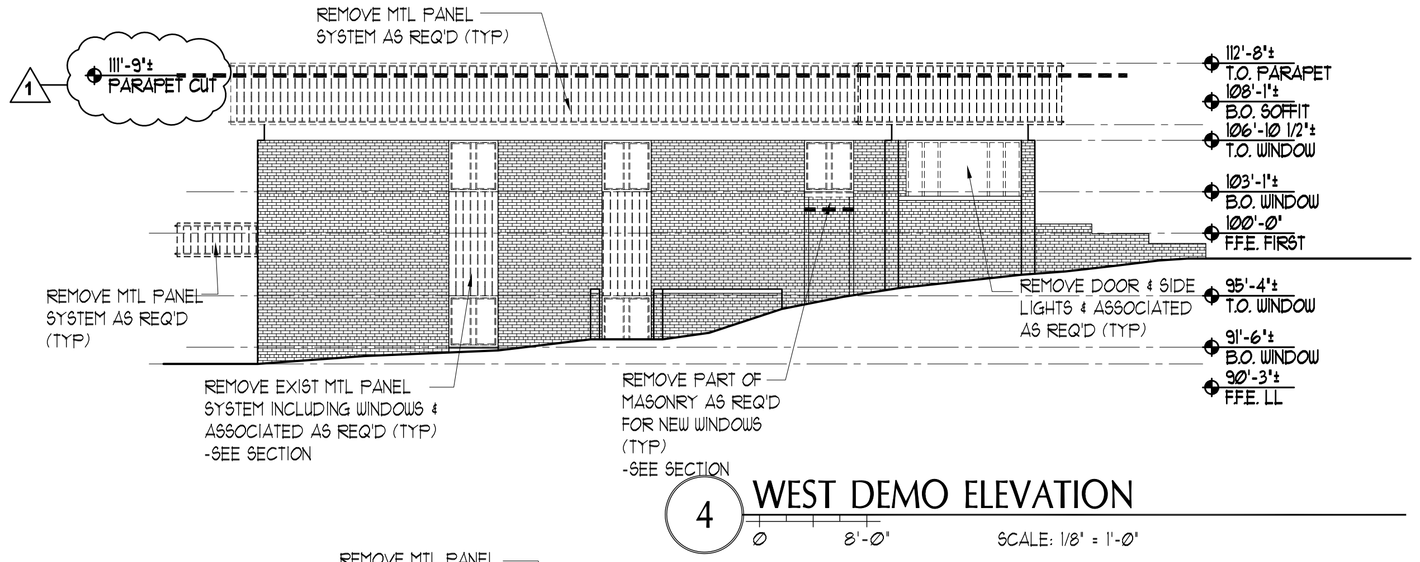

4 WEST DEMO ELEVATION

Ø 8'-Ø" SCALE: 1/8" = 1'-Ø"

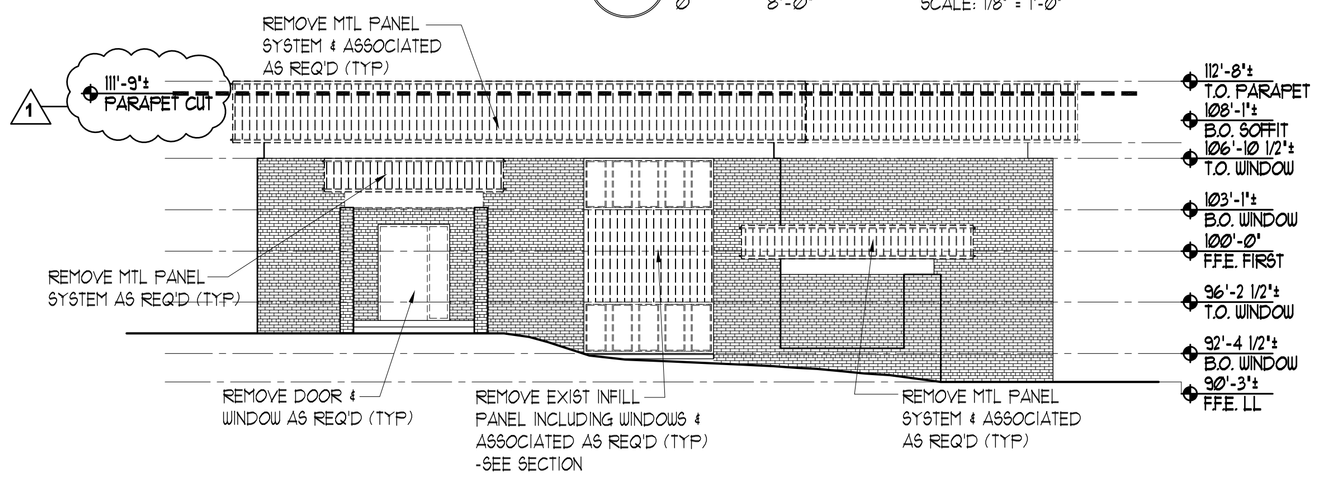

3 EAST DEMO ELEVATION

Ø 8'-Ø" SCALE: 1/8" = 1'-Ø"

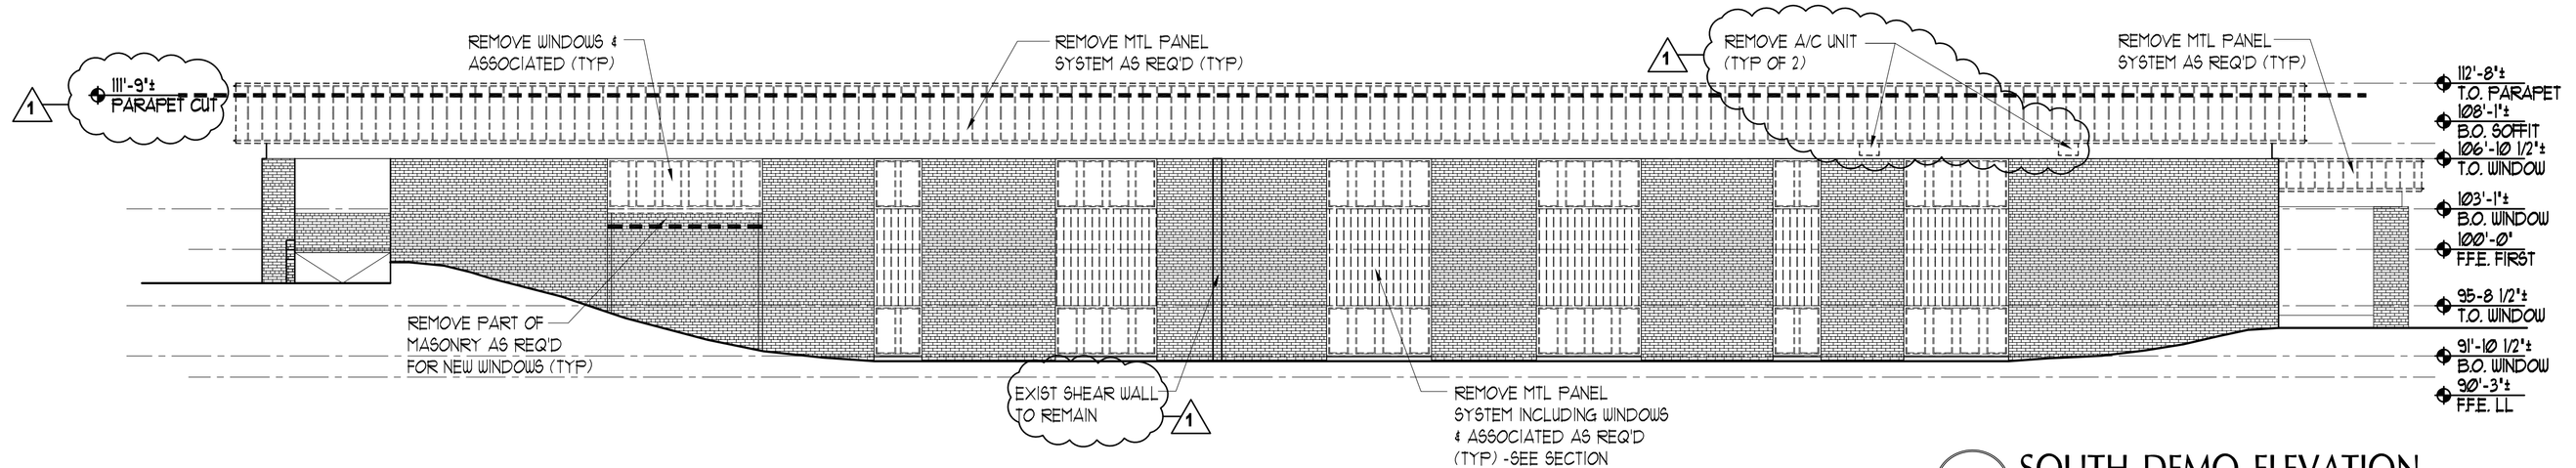

2 SOUTH DEMO ELEVATION

Ø 8'-Ø" SCALE: 1/8" = 1'-Ø"

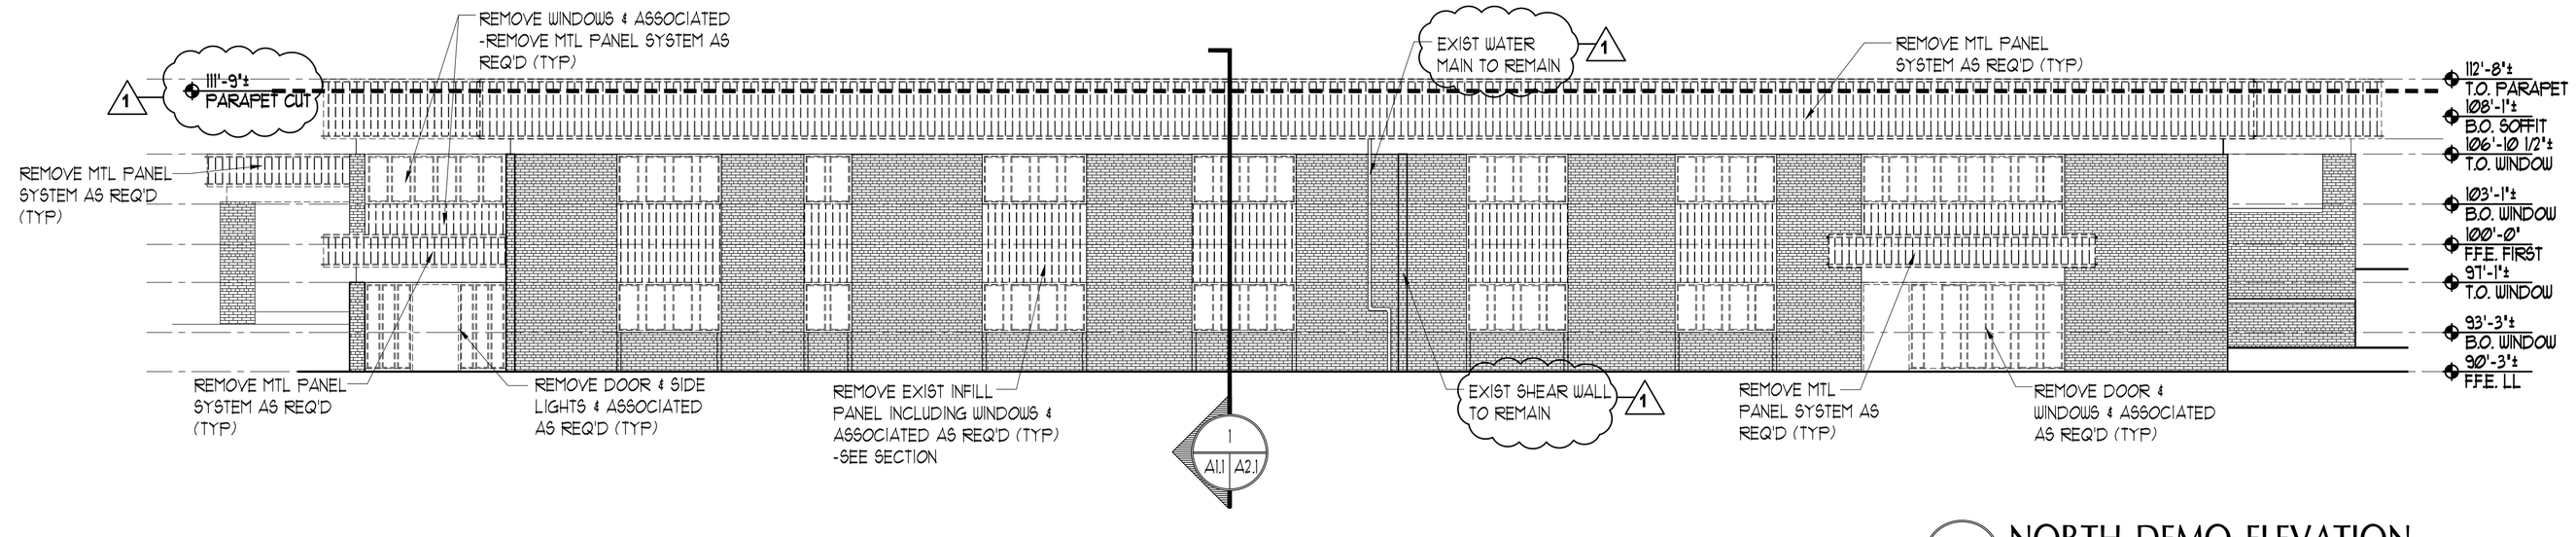

1 NORTH DEMO ELEVATION

Ø 8'-Ø" SCALE: 1/8" = 1'-Ø"

PORT ■ CITY
ARCHITECTURE
65 NEWBURY STREET
PORTLAND, ME 04101
207.761.9000

BID SET
-NOT FOR CONSTRUCTION-

180 PARK AVE. MEDICAL CENTER

#	DATE	DESCRIPTION
1	4/22/2016	Addendum 1

Date Issued	April 22, 2016
Project Number	12110
Drawing Scale	AS NOTED

DEMO ELEVATIONS

Drawn By	TS
Checked By	ACH

D1.1

COPYRIGHT: Reuse or reproduction of the contents of this document is not permitted without written permission of PORT CITY ARCHITECTURE PA