B3 DEMO SCHEDULE

SCALE: NTS

UNIT #	SF DEMO	% DEMO	COMMENTS
1	581 sf	100%	ALL FINISHES
2	568sf	100%	ALL FINISHES
3	0sf	0%	
4	0sf	0%	
5	0sf	0%	
6	0sf	0%	ALL FINISHES
7	581 sf	100%	ALL FINISHES
8	568sf	100%	ALL FINISHES
9	182sf	32%	BATH ROOM AND BEDROOM COMMON WALLS & FLOORS
10	219sf	36%	BATH ROOM AND BEDROOM COMMON WALLS; BEDROOM FLOOR AND CEILING
11	0sf	0%	
12	0sf	0%	
13	581 sf	100%	ALL FINISHES
14	568sf	100%	ALL FINISHES
15	575sf	100%	BATH ROOM AND BEDROOM COMMON WALLS; FLOORS AND CEILING COMPLETE
16	604sf	100%	BATH ROOM AND BEDROOM COMMON WALLS; FLOORS AND CEILING COMPLETE
17	573sf	100%	CEILING ONLY
18	576sf	100%	CEILING ONLY
19	0sf	0%	
1st FL COMMON	148sf	26%	FRONT ENTRY ONLY
2nd FL COMMON	169sf	30%	FRONT ENTRY ONLY
3rd FL COMMON	573sf	100%	CEILING COMPLETE

TOTAL SQUARE FOOTAGE FOR DEMO: 7,066 SF

TOTAL AGGREGATE BUILDING AREA: 17,740 SF

TOTAL % OF BUILDING TO BE DEMOED: 40%

A3 EXG. 1st FLOOR PLAN

SCALE: 1/8"= 1'-0"

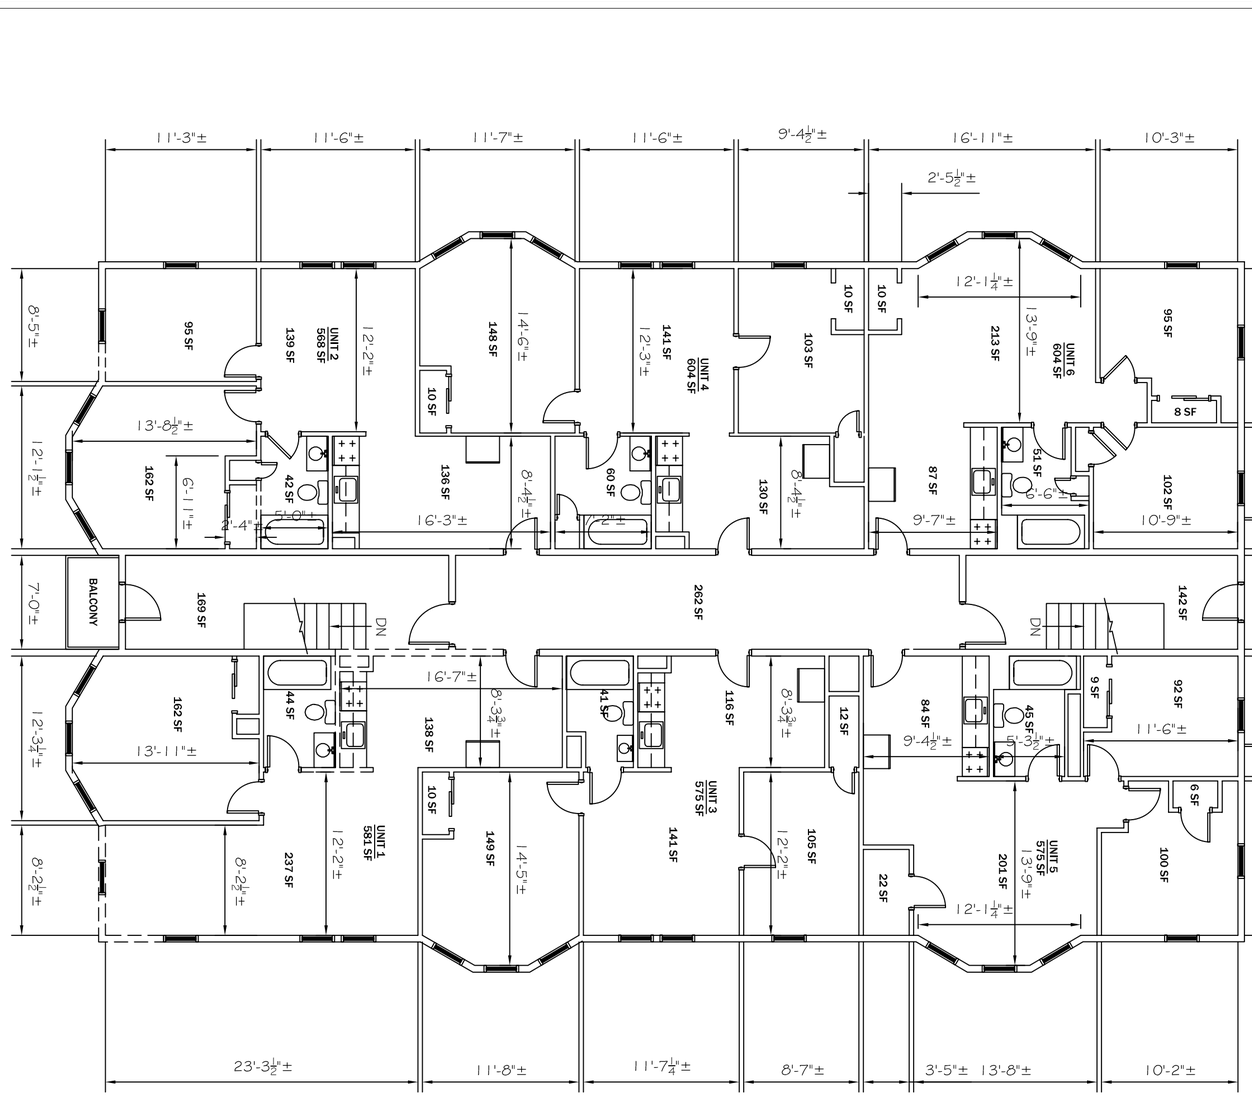

B2 ROOF DEMO PLAN

SCALE: 1/16"= 1'-0"

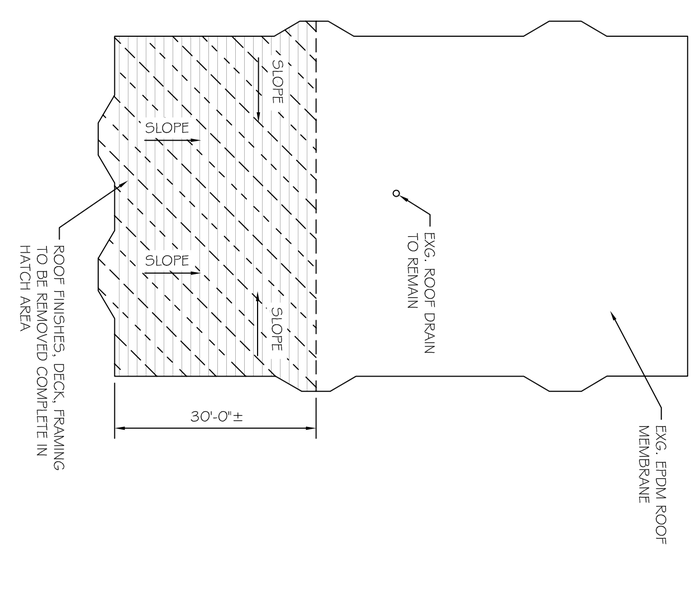

A2 EXG. 2nd FLOOR PLAN

SCALE: 1/8"= 1'-0"

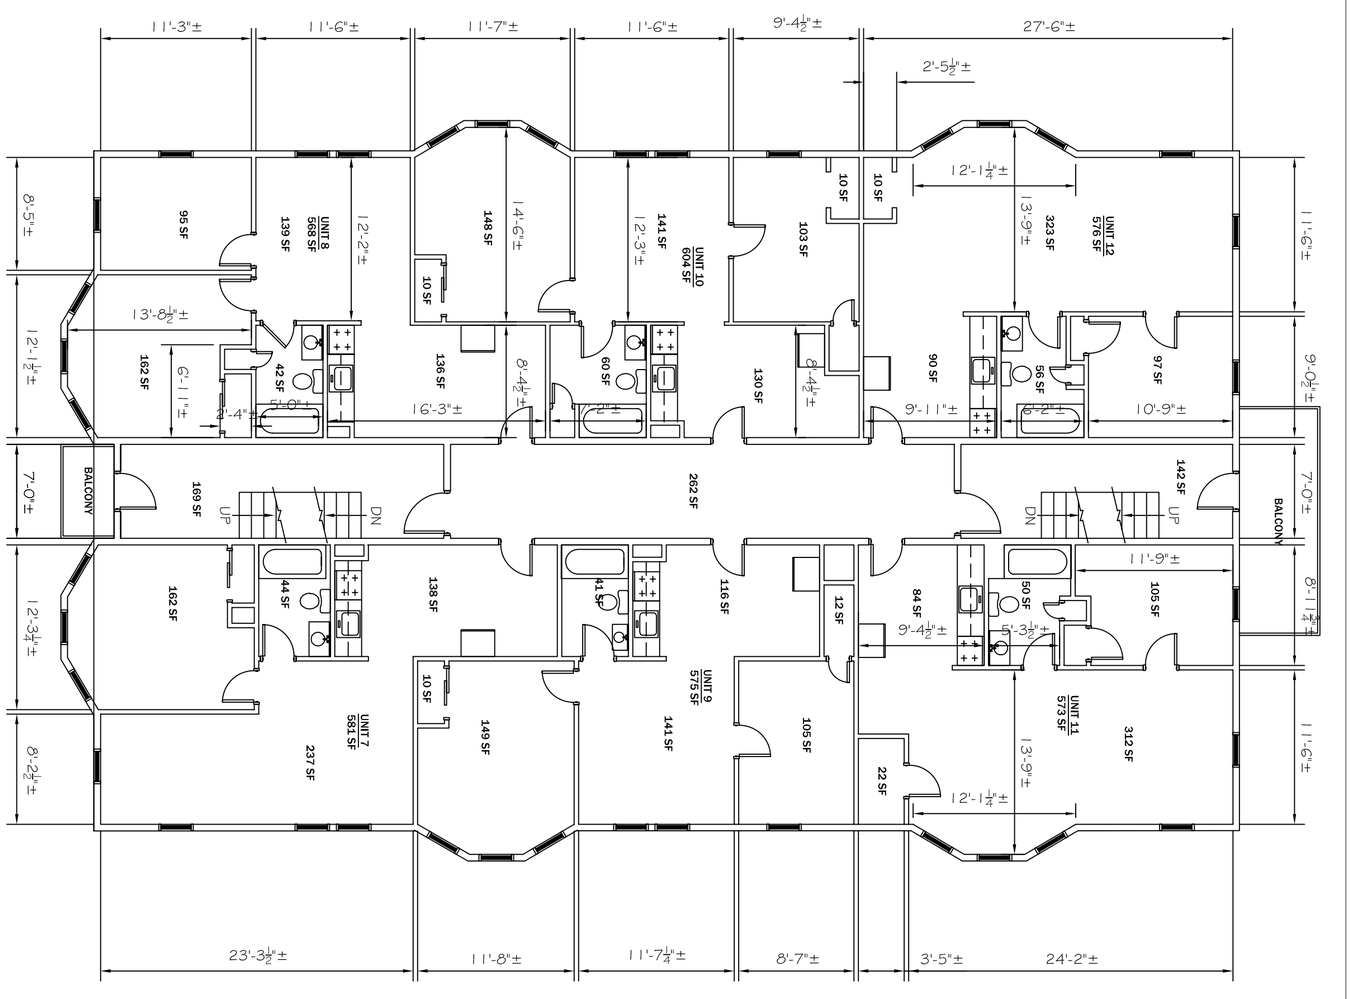

B1

A1 EXG. 3rd FLOOR DEMO PLAN

SCALE: 1/8"= 1'-0"

REMOVE CRIPPLE WALL ONLY

REMOVE WALL COMPLETE

NOTE: DEMOLITION MAY REVEAL CONCEALED FIRE RELATED DAMAGES THAT WILL INCREASE THE EXTENT OF WALL FRAMING REMOVAL

ALL WINDOWS IN UNITS 13 & 14 ARE TO BE REMOVED AND REPLACED

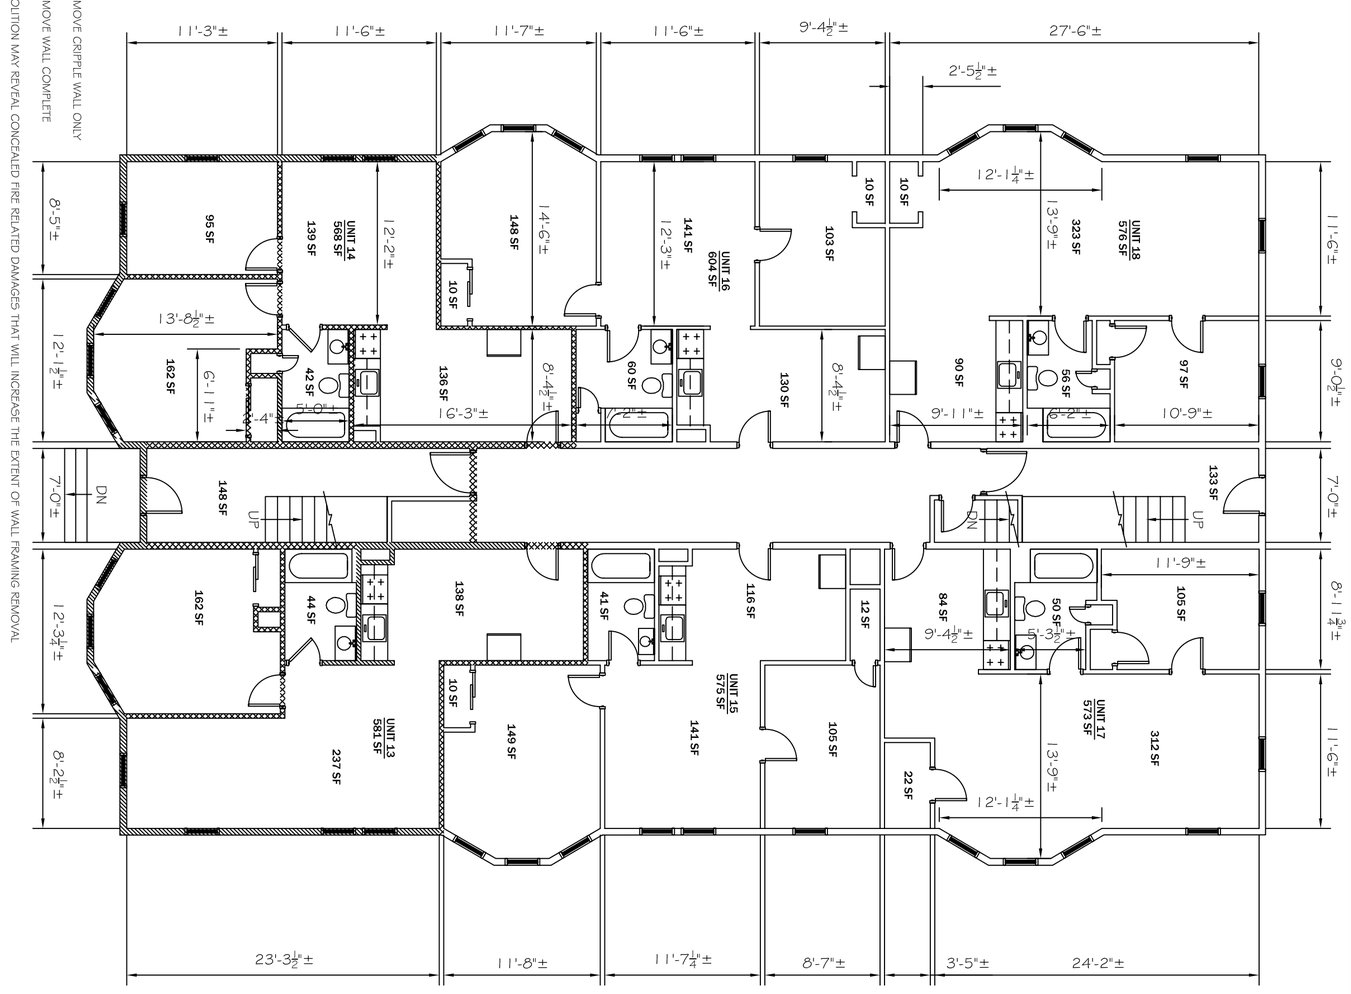

D1

SHEET NO:

13229

PROJECT NUMBER:

FILE #:13229-A101.DWG

DRAWN BY: RC

DESIGN BY: JAT

SCALE : AS NOTED

DATE : 9-3-13

REVISIONS			
No.	BY	DESCRIPTION	DATE
1			
2			
3			
4			
5			
6			
7			
8			

PROJECT: **129 GRANT ST.**
PORTLAND, MAINE
FOR: RAS CONSTRUCTION

SHEET TITLE:

DEMOLITION
ISSUED FOR PERMITTING

THIS DRAWING, DESIGN AND ELECTRONIC FILE ARE THE PROPERTY OF ASSOCIATED DESIGN PARTNERS, INC. THE REPRODUCTION, COPYING OR ANY OTHER USE OF THIS DOCUMENT WITHOUT WRITTEN CONSENT IS PROHIBITED.

ASSOCIATED DESIGN PARTNERS INC.
80 Leighton Road
Falmouth, Maine 04105
Office: (207) 878-1751
Fax: (207) 878-1788
E-Mail: adp@adpengineering.com

STATE OF MAINE
JAMES A. THIBODEAU
No. 5795
LICENSED PROFESSIONAL ENGINEER