T:\00_TFH Projects\PROP\0114_Mellen Grant\Send-Recieve\Received\PinkhamGreen\021004 Add 1\01404 UNDERDRAINS.dwg, csk2, 2/18/2004 2:33:06 PM

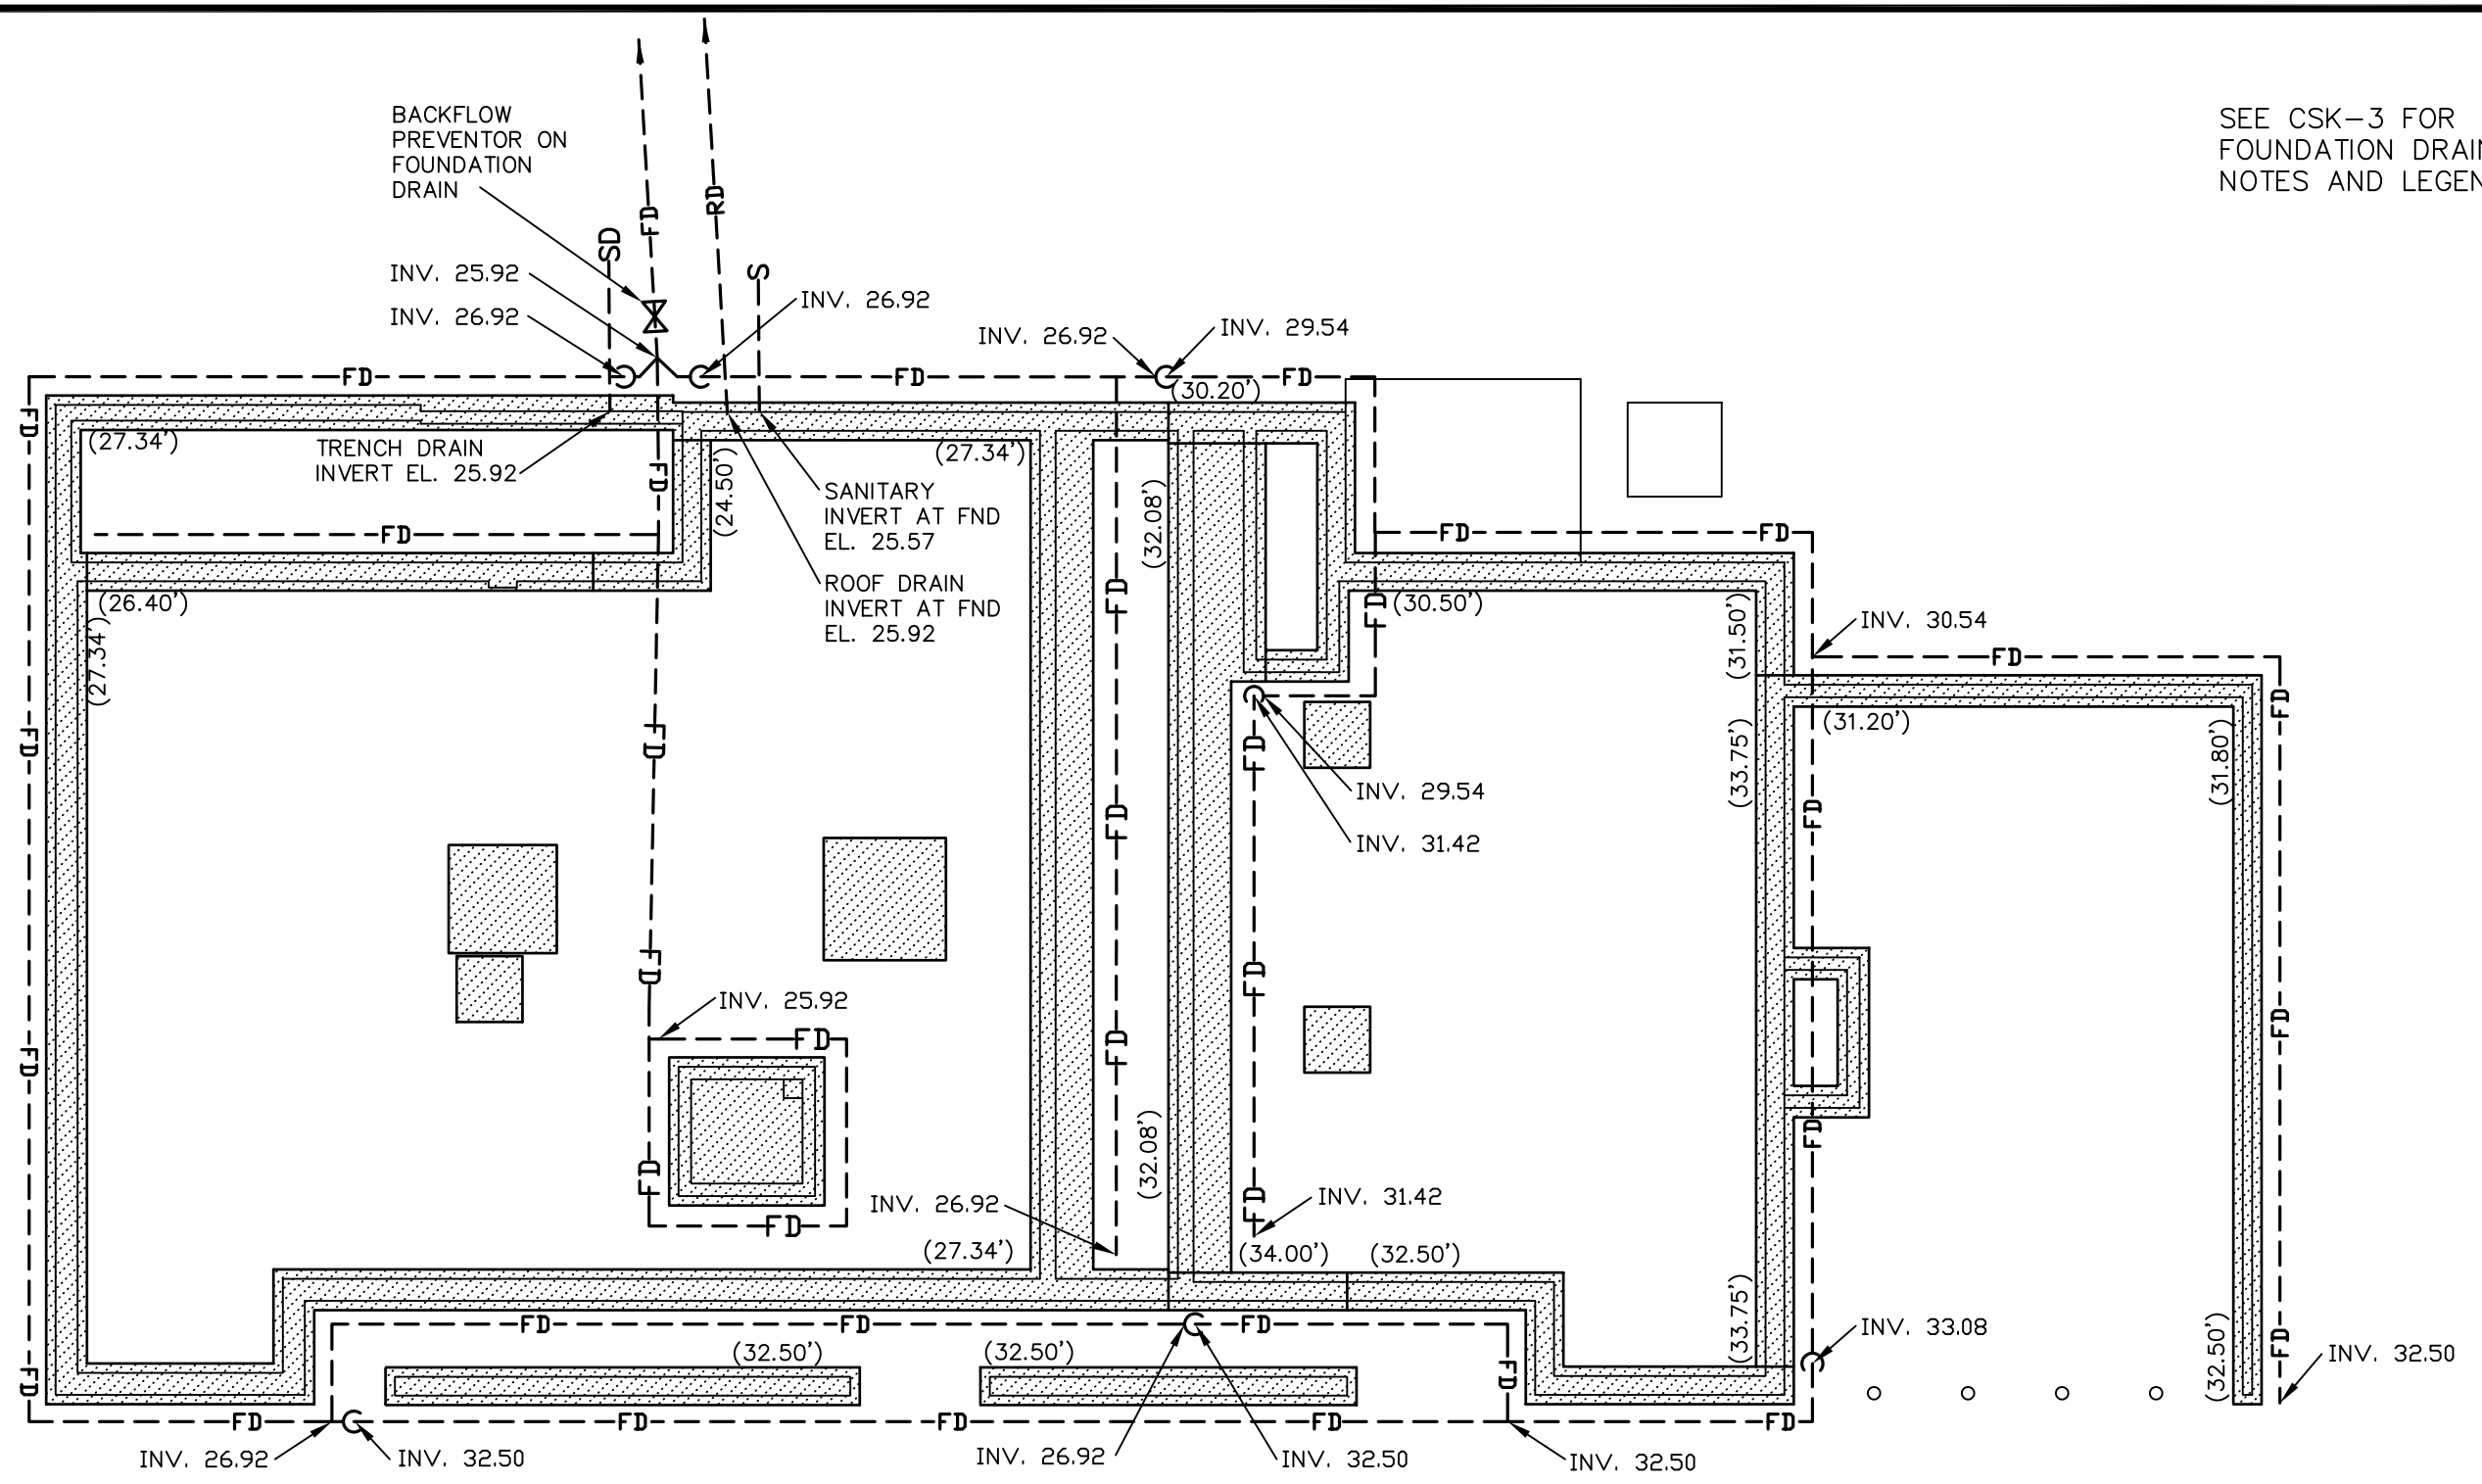

SEE CSK–3 FOR FOUNDATION DRAIN NOTES AND LEGEND

FOUNDATION DRAIN PLAN – BUILDING A

SCALE: 1"–10'

FOUNDATION DRAINS, BLDG A

GRANT STREET
P.R.O.P. PORTLAND MAINE

PINKHAM&GREER
CONSULTING ENGINEERS, INC.
FALMOUTH, MAINE

SCALE: 1"=10'
DATE: FEB. 10, 2004
DESG BY: TSG
PROJECT: 01404

CSK–2

CAD FILE: 01404 UNDERDRAINS SCALE: 1=10