T:\00_TFH Projects\PROP\0114_Mellen Grant\Drawings\Elev-Sec\0114_Interior Elevations Bldg A.dwg, A3.1 BUILDING A, 2/27/2004 10:03:47 AM

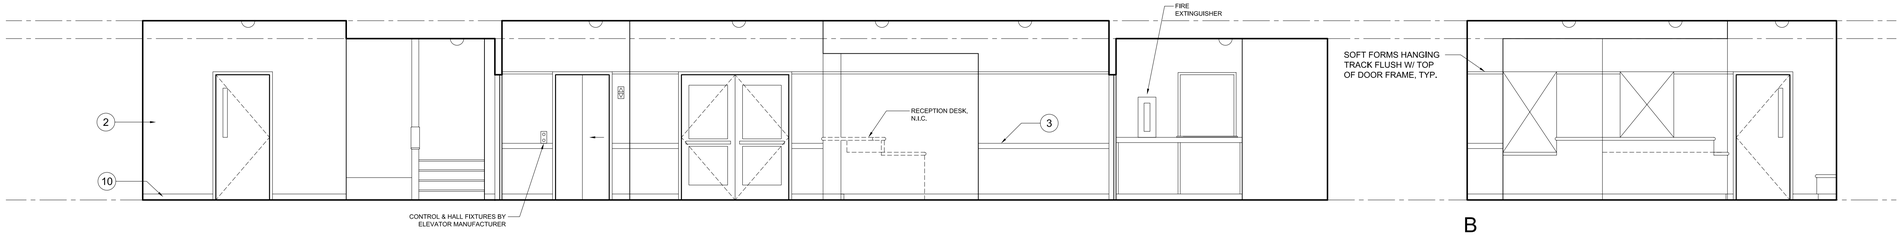

1 LOBBY, RECEPTION DESK
1/4" = 1'-0"

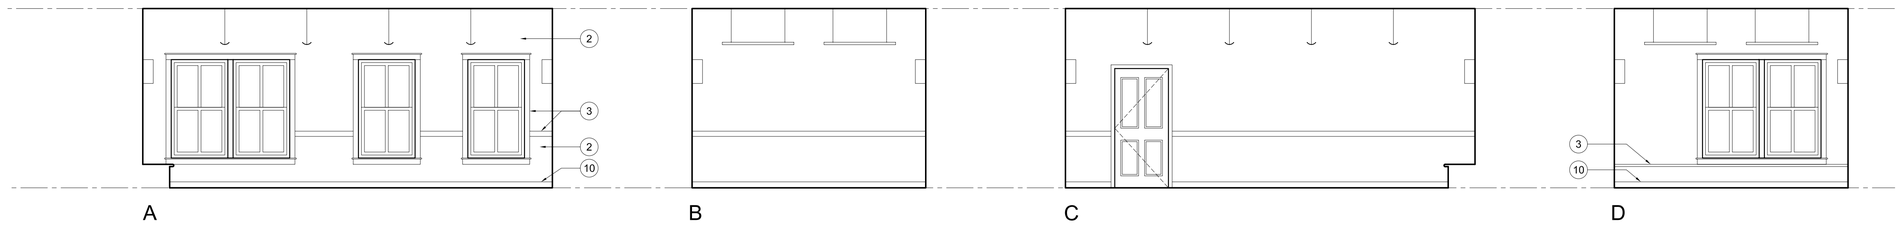

2 CONFERENCE ROOM
1/4" = 1'-0"

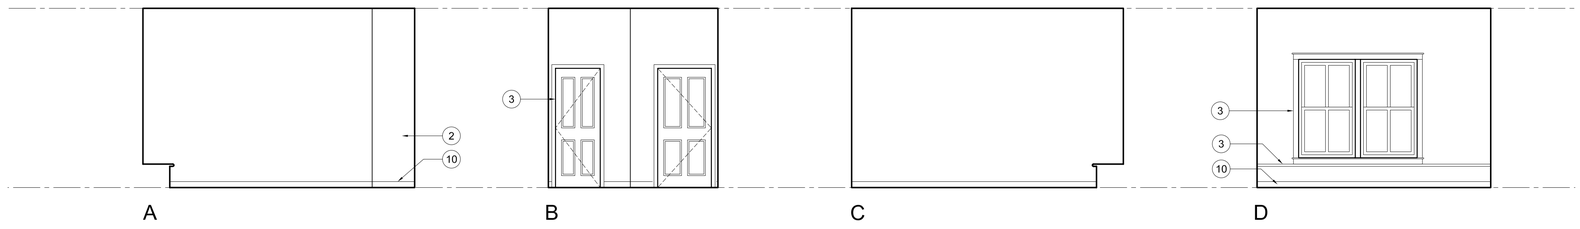

3 POLICE OFFICE # 103
1/4" = 1'-0"

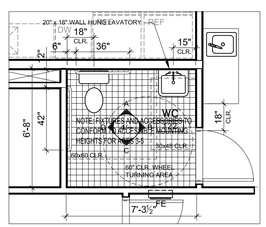

FLOORPLAN

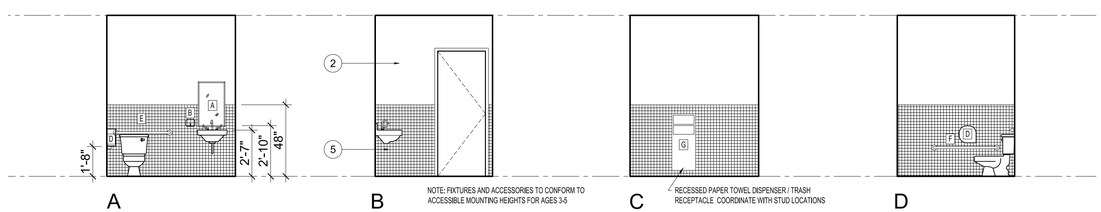

4 TYPICAL HC BATHROOM
1/4" = 1'-0"

FINISH SCHEDULE KEY	
WALLS	
1	CONCRETE
2	GWB - PAINTED
3	PAINTED WOOD
4	COLORED RECYCLED PLASTIC PANELS
5	CERAMIC TILE (2" x 2") W/ 2 ACCENT/BORDER COLORS
6	NOT USED
7	WHITE RECYCLED PLASTIC PANELS, KEMLITE TRIM ACCESSORIES
8	PLYWOOD
9	
BASE	
10	VINYL (ON GWB ONLY)
11	PAINTED HARDWOOD, SEE DETAILS FOR PROFILES
12	CERAMIC TILE (4" x 4")
13	QUARRY TILE COVE (6"X6")
14	
FLOORS	

NOTES

1. WHEN GIVEN A RANGE OF DIMENSIONS FOR PLACEMENT, PLACE ALL FIXTURES OF SAME TYPE AT THE SAME ELEVATION THROUGHOUT, UNLESS OTHERWISE DIRECTED.
2. TOILET PARTITION HEIGHT AT 7'-0" AFF
3. MIRRORS TO BE CENTERED OVER SINKS
4. PROVIDE APPROPRIATE BLOCKING IN WALLS BEHIND ALL FIXTURES, PARTITIONS, AND ACCESSORIES.

TOILET ACCESSORIES KEY

- A MIRROR 18" x 36" NOM.
- B SOAP DISPENSER - PBO/BC
- C PAPER TOWEL DISPENSER - PBO/BC
- D TOILET PAPER DISPENSER - PBO/BC
- E GRAB BAR 36" (1 1/4" TO 1 1/2" O.D.)
- F GRAB BAR 42" (1 1/4" TO 1 1/2" O.D.)
- G RECESSED PAPER TOWEL DISPENSER / TRASH RECEPTACLE

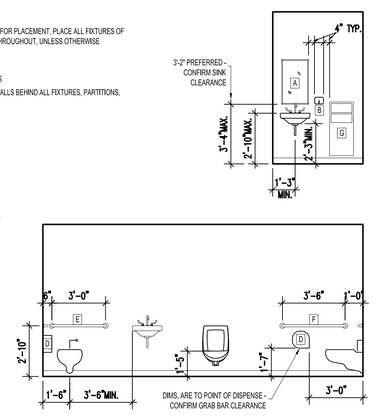

REGISTERED ARCHITECT
T. SCOTT TEAS
No. 802
STATE OF MAINE

© TFH ARCHITECTS

PROP

GRANT & MELLEN SREET
PARKSIDE NEIGHBORHOOD CENTER & AFFORDABLE HOUSING

PEOPLE'S REGIONAL OPPORTUNITY PROGRAM
PORTLAND, MAINE

TFH ARCHITECTS
100 COMMERCIAL STREET
PORTLAND MAINE 04101
TELEPHONE 207 775 6141
ARCHITECTURE PLANNING

CONSULTANTS:

CIVIL:
Pinkham & Greer
170 US Route One
Falmouth, ME 04105
207-781-5242

STRUCTURAL:
Structural Design Consulting
Five Bolsam Lane
Falmouth, ME 04105-2448
207-878-8038

MECHANICAL:
Whitney Engineering
10 Danforth Place
Portland, ME 04102
207-833-2921

ELECTRICAL:
Bennett Engineering
7 Bennett Road
Freeport, ME 04032
207-865-9475

REVISIONS:

DATE:	01/29/04
PROJECT No.	0114
DRAWN BY:	DAM/SA
CHECKED BY:	TST
SCALE:	AS NOTED

SHEET TITLE:

INTERIOR ELEVATION

BUILDING A

A3.1