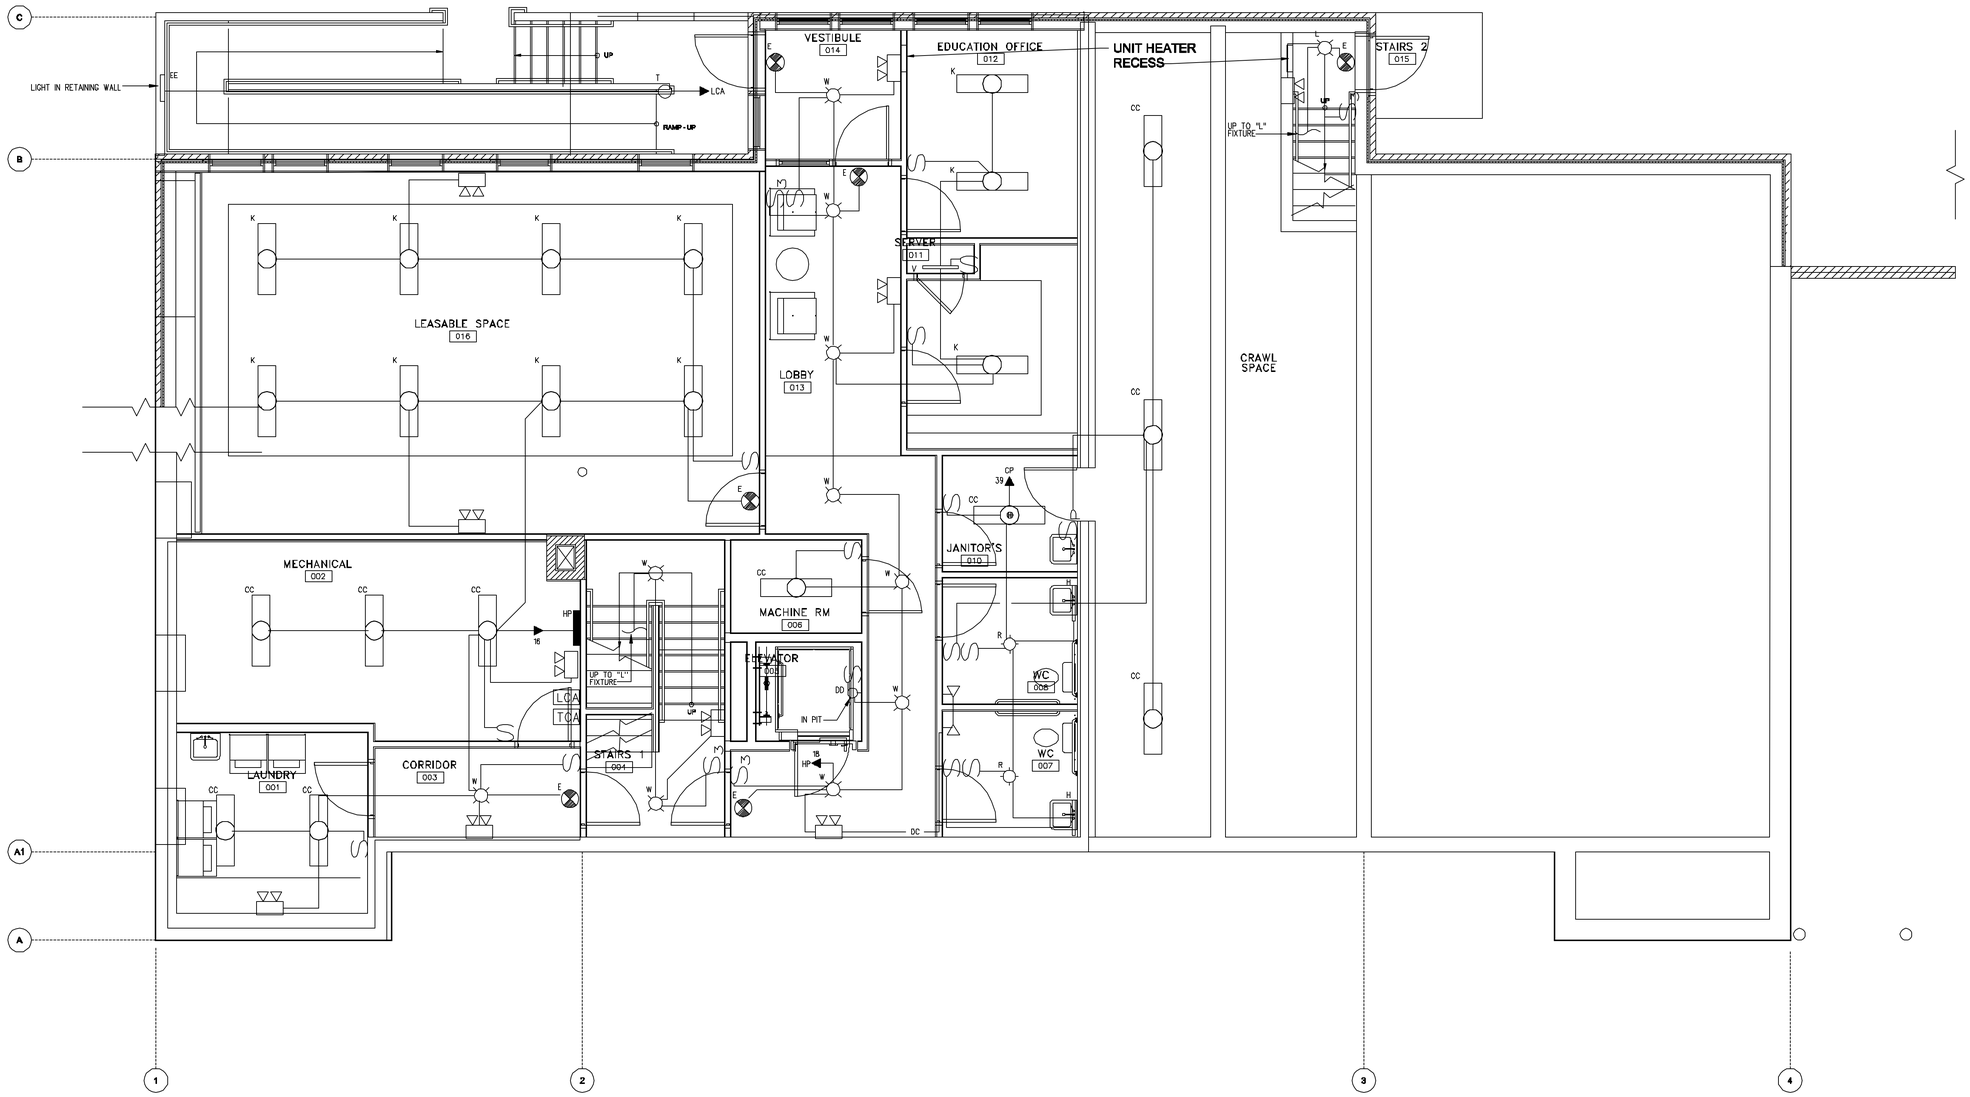

1 BASEMENT LIGHTING PLAN BUILDING A
1/4" = 1'-0"

PROJECT NORTH
MAGNETIC NORTH

0 2' 4' 8'
SCALE: 1/4" = 1'-0"

© TFH ARCHITECTS

GRANT & MELLEN SREET
PARKSIDE NEIGHBORHOOD CENTER & AFFORDABLE HOUSING
PEOPLE'S REGIONAL OPPORTUNITY PROGRAM
PORTLAND, MAINE

TFH ARCHITECTS
100 COMMERCIAL STREET
PORTLAND MAINE 04101
TELEPHONE 207 775 6141
ARCHITECTURE PLANNING

CONSULTANTS:

CIVIL:
Pinkham & Greer
170 US Route One
Falmouth, ME 04105
207-797-6242

STRUCTURAL:
Structural Design Consulting
Five Bateson Lane
Falmouth, ME 04105-2449
207-878-9039

MECHANICAL:
Whitney Engineering
10 Danforth Place
Portland, ME 04102
207-865-2021

ELECTRICAL:
Bennett Engineering
7 Bennett Road
Freeport, ME 04032
207-865-9475

REVISIONS:

DATE:	01/29/04
PROJECT No.	0114
DRAWN BY:	SPD
CHECKED BY:	WSBJR
SCALE:	AS NOTED

SHEET TITLE:

BASEMENT
LIGHTING PLAN

BUILDING A

E2.0