T:\00_TFH Projects\PROP\0114_Mellen Grant\Send-Review\Review\Whitney\021004 bid docs\100%\HVB1.4.DWG, 24X36 ROOF PLAN, 3/1/2004 9:43:45 AM

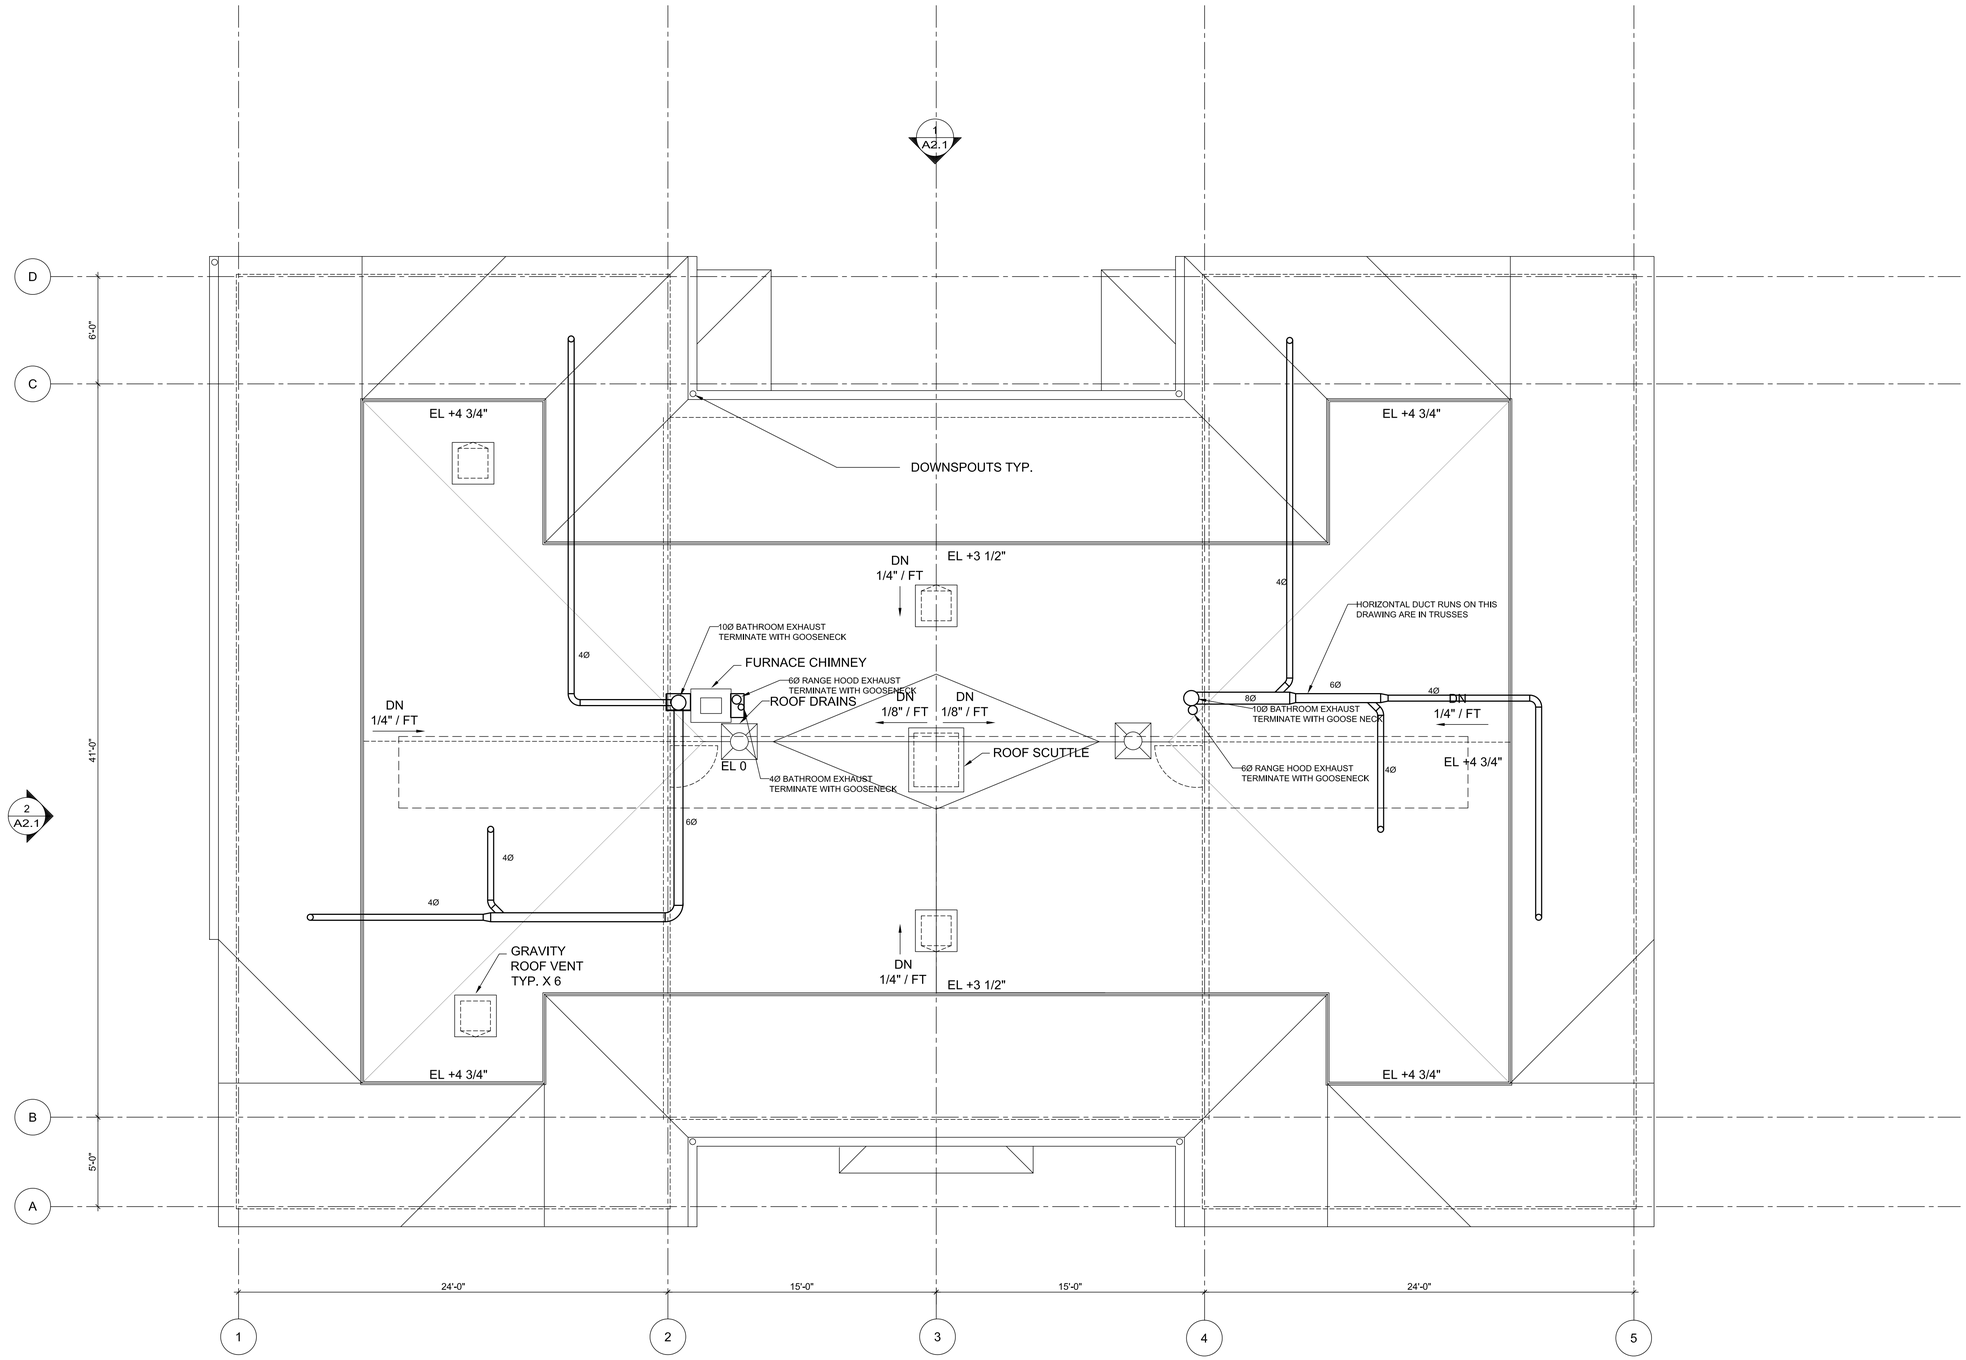

1 ROOF PLAN BUILDING B - HVAC
1/4" = 1'-0"

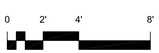

SCALE: 1/4" = 1'-0"

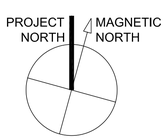

STATE OF MAINE
RICHARD P. WHITNEY
No. 4844
REGISTERED
PROFESSIONAL ENGINEER

© TFH ARCHITECTS

PROP

GRANT & MELLEN SREET
PARKSIDE NEIGHBORHOOD CENTER & AFFORDABLE HOUSING

PEOPLE'S REGIONAL OPPORTUNITY PROGRAM
PORTLAND, MAINE

TFH ARCHITECTS
100 COMMERCIAL STREET
PORTLAND MAINE 04101
TELEPHONE 207 775 6141
ARCHITECTURE PLANNING

CONSULTANTS:

CIVIL:
Pinkham & Greer
170 US Route One
Falmouth, ME 04105
207-781-0242

STRUCTURAL:
Structural Design Consulting
Five Balsam Lane
Falmouth, ME 04105-2448
207-878-8038

MECHANICAL:
Whitney Engineering
10 Danforth Place
Portland, ME 04102
207-633-2921

ELECTRICAL:
Bennett Engineering
7 Bennett Road
Freeport, ME 04032
207-865-9475

REVISIONS:

REV.	DATE	DESCRIPTION
-	-	-
-	-	-
-	-	-
-	-	-
-	-	-

DATE:	01/29/04
PROJECT No.	0114
DRAWN BY:	AWH
CHECKED BY:	RPW
SCALE:	AS NOTED

SHEET TITLE:

ROOF PLAN

BUILDING B

HVAC1.4