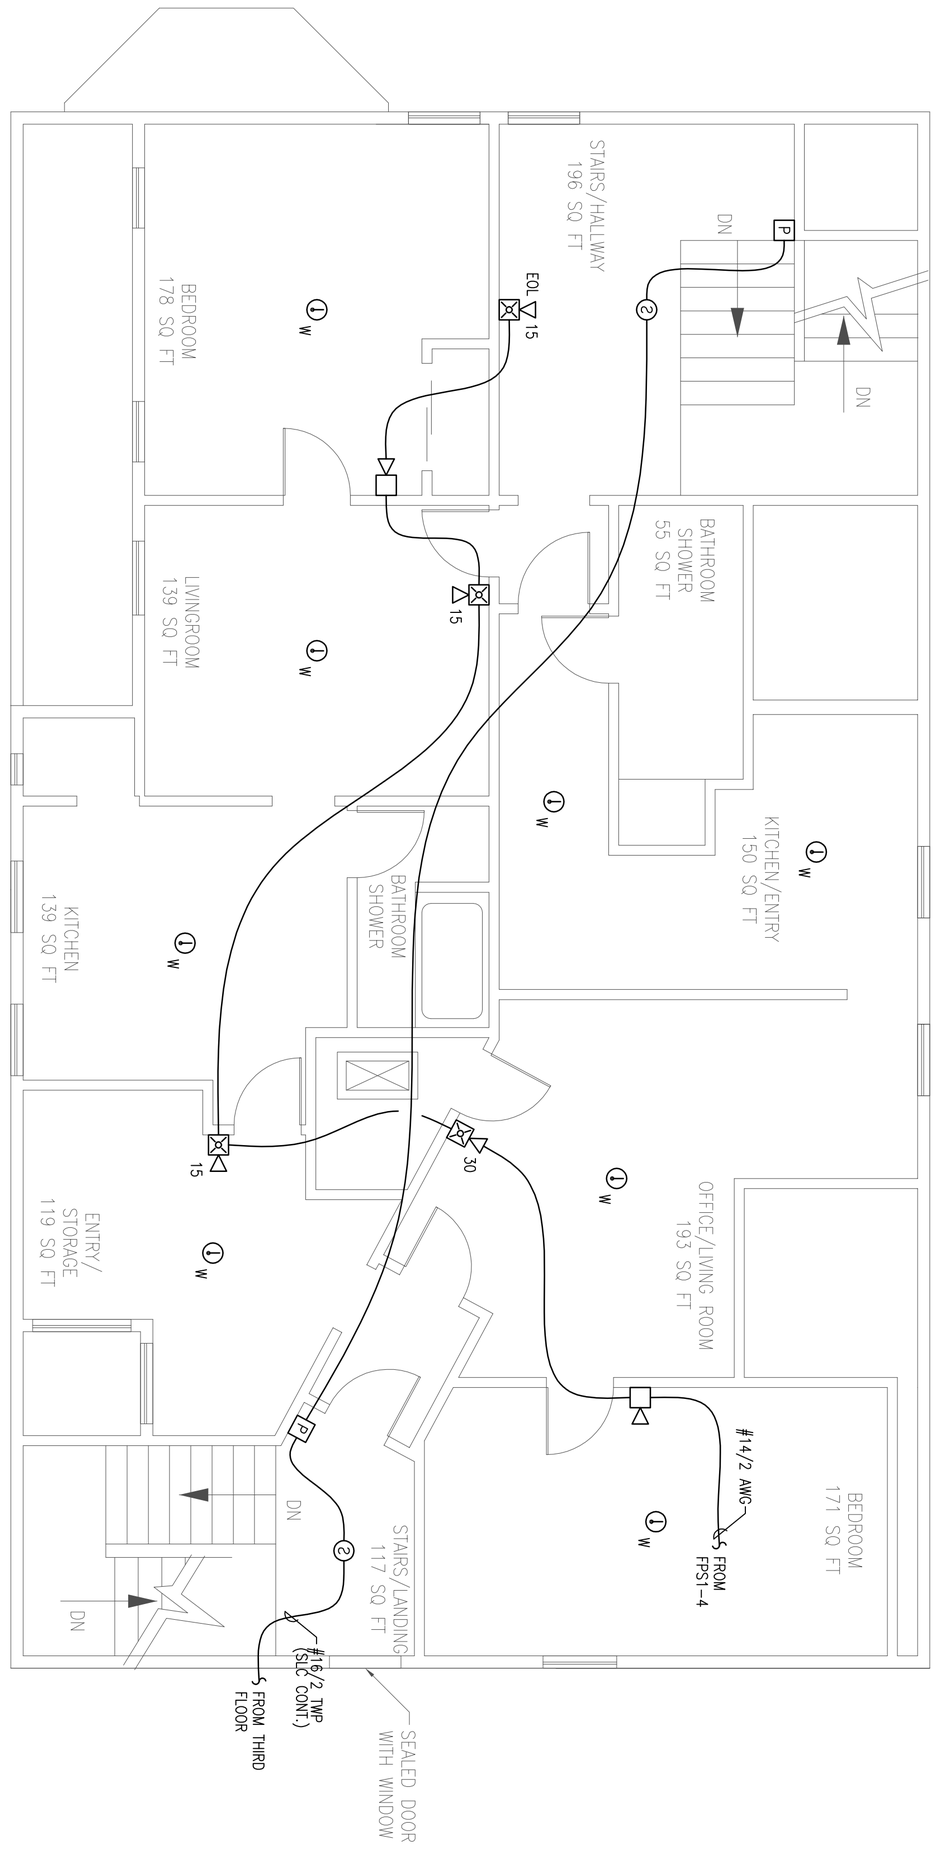

PLAN NORTH

FOURTH FLOOR FIRE ALARM PLAN

SCALE: 1/8"=1'-0"

0 4' 8' 16'

RESERVED FOR CITY STAMP

shop drawings created by:
5754 W. 4600 So.
Hooper, UT 84315
Office: 801.985.0410
www.unicad.net

UNICAD Inc.
Fire Alarm Design & Drafting Services

FA-6

DRAWN	JPB UNICAD JOB #13608
CHECKED	WAYNE B. HAWS NICET IV 90496
DATE	10/18/2013
REVISION	0
SCALE	1/4"=1'-0"

108 SHERMAN STREET
PORTLAND, MAINE 04101

FOURTH FLOOR FIRE ALARM PLAN

CUNNINGHAM
Security Systems
10 Princes Point Road, Yarmouth, Maine 04096
Office: 207.846.3350 • Fax: 207.846.6080

REVISION	DESCRIPTION	DATE
0	ISSUED FOR REVIEW & APPROVAL	10/19/2013