NOTES:

1. SEE SHEET T-1 FOR LEGEND, ABBREVIATIONS & GENERAL NOTES.
2. PLAN SHOWS FRAME STRUCTURE ONLY. SHEATHING, GWB, INSULATION & SIDING NOT SHOWN FOR CLARITY

KEYED NOTES:

1. ICE MAKER BY OTHERS
2. REFRIGERATOR BY OTHERS
3. WHIRLPOOLS BY OTHERS
4. EXISTING SEWER LINES
5. PROVIDE KIDDE 210055185 PRO 460 FIRE EXTINGUISHER, WITH WALL MOUNT, IN ROOMS IDENTIFIED. EXACT LOCATION WITHIN ROOMS AT OWNER'S DIRECTIVE.

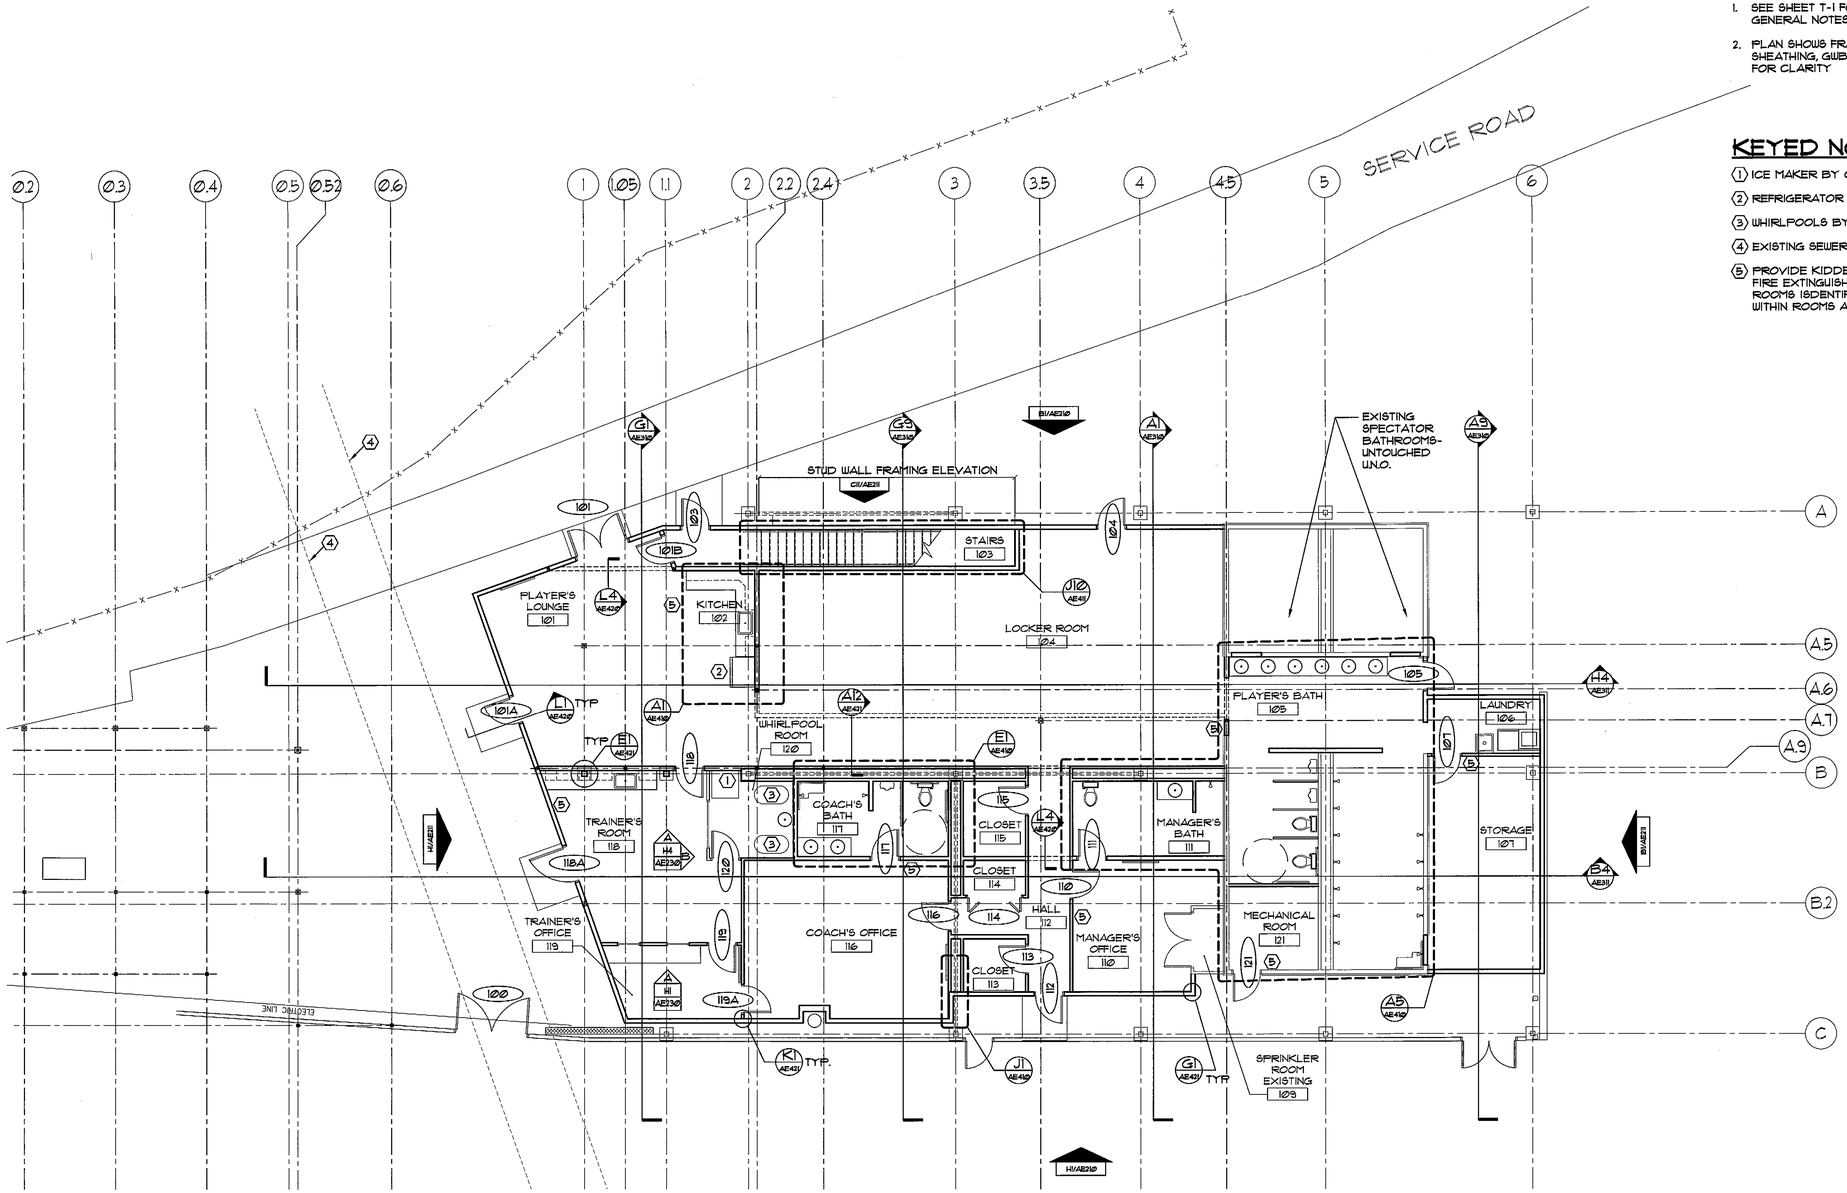

A1 / AE111 FIRST FLOOR FACILITY PLAN

SCALE: 1/8"= 1'-0"

DOMUS ARCHITECTS

PO BOX 301
FREEPORT, MAINE
04032

LICENSED ARCHITECT CUYLER M. FEAGLES No.2529 STATE OF MAINE

TEL 207-865-1272
FAX 207-865-XXXX
WWW.DOMUSARCHITECTS.NET

NOTES/ REVISIONS

PORTLAND SEA DOGS CLUB HOUSE

HADLOCK FIELD
PORTLAND, ME

ISSUED FOR CONSTRUCTION
8/6/07

AE-111

FIRST FLOOR REFERENCE PLAN