NOTES:

1. SEE SHEET T-1 FOR LEGEND, ABBREVIATIONS & GENERAL NOTES.
2. PLAN SHOWS FRAME STRUCTURE ONLY. SHEATHING, GWB, INSULATION & SIDING NOT SHOWN FOR CLARITY

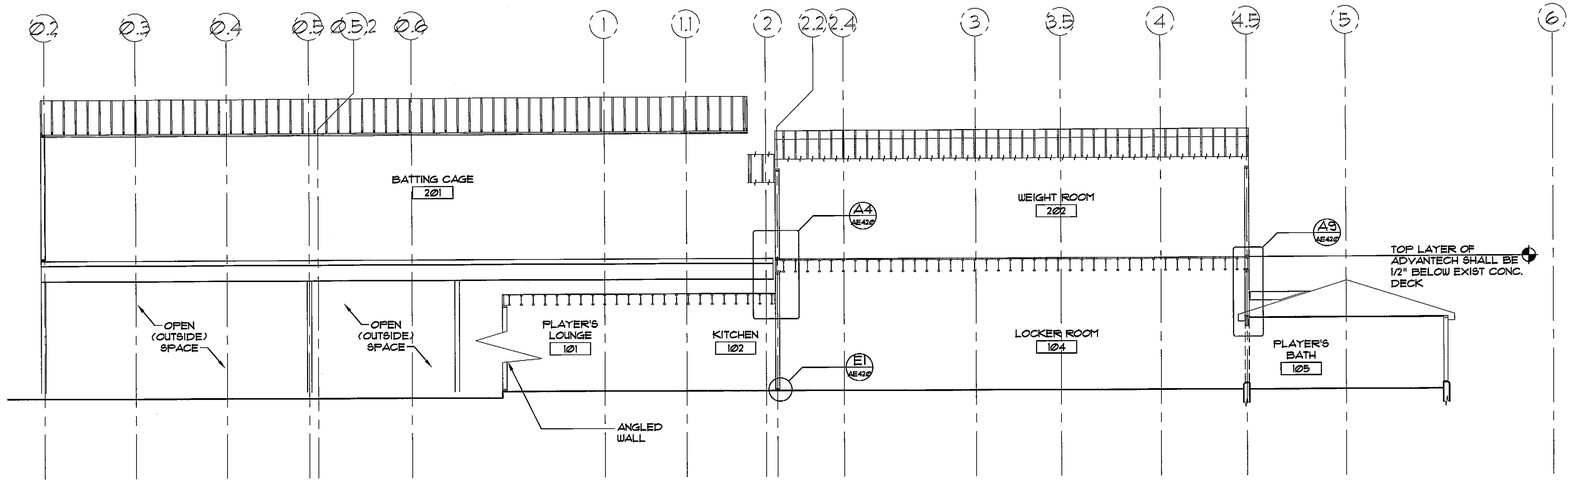

H4 / AE311 BUILDING SECTION

SCALE: 1/8"= 1'-0"

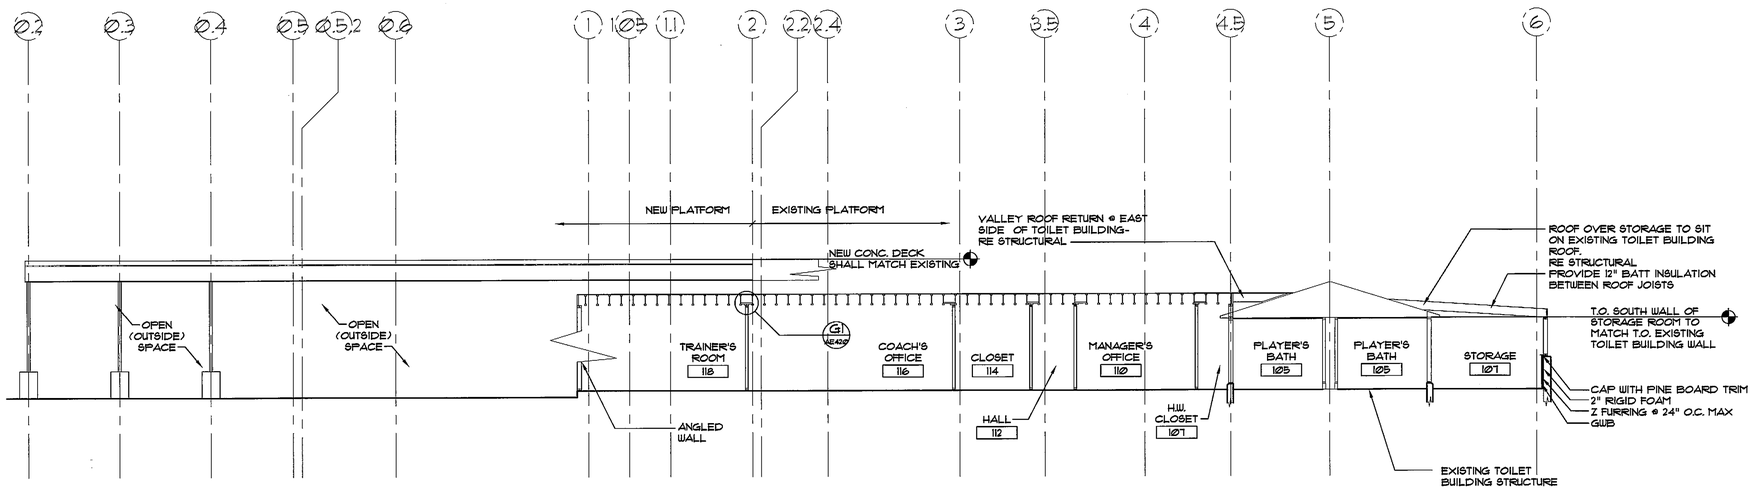

B4 / AE311 BUILDING SECTION

SCALE: 1/8"= 1'-0"

DOMUS ARCHITECTS

PO BOX 301
FREEPORT, MAINE
04032

LICENSED ARCHITECT
CUYLER M. FEAGLES
No.2529
STATE OF MAINE

TEL 207-865-1272
FAX 207-865-XXXX
WWW.DOMUSARCHITECTS.NET

NOTES/ REVISIONS

PORTLAND SEA DOGS CLUB HOUSE

HADLOCK FIELD
PORTLAND, ME

ISSUED FOR CONSTRUCTION
8/6/07

AE-311

BUILDING SECTIONS