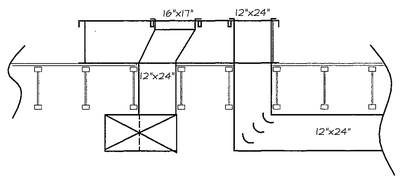

1 SECTION THROUGH ROOF CURB

1/2" = 1'

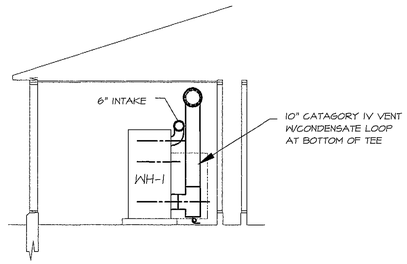

4 SECTION C-C

1/4" = 1'

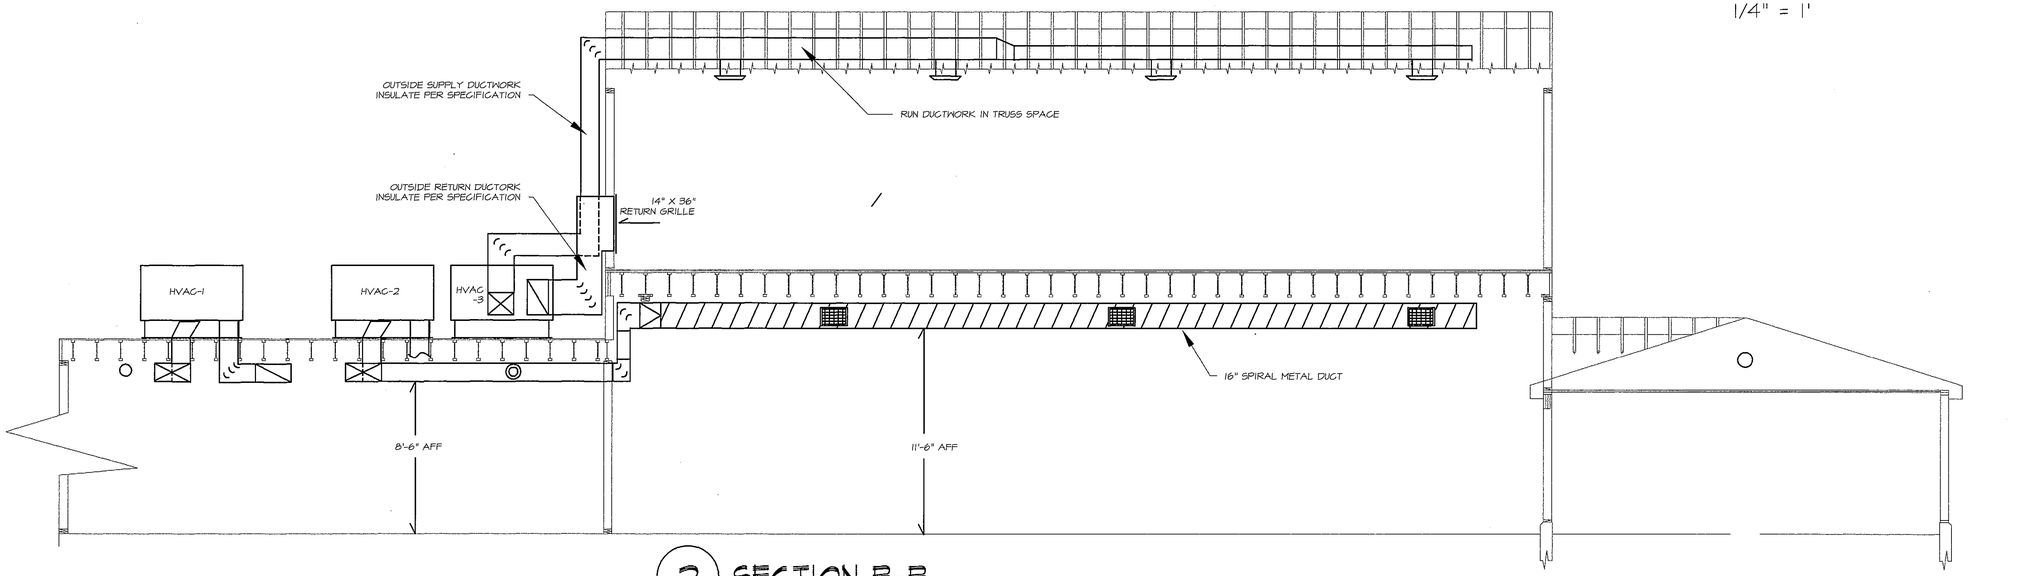

2 SECTION B-B

1/4" = 1'

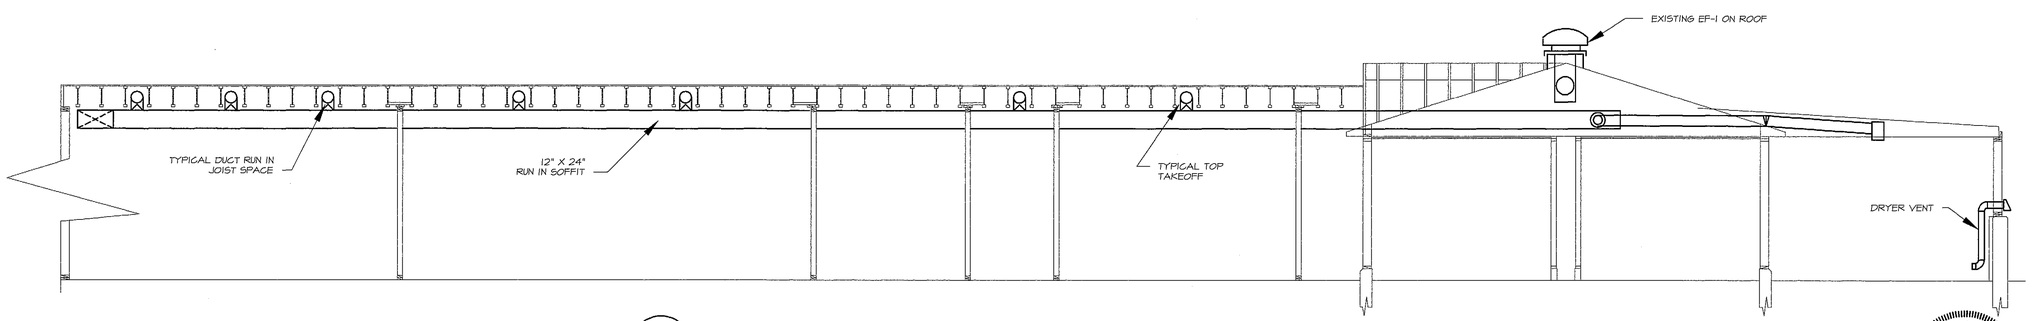

3 SECTION A-A

1/4" = 1'

STATE OF MAINE
Kurt F. Magnusson 10257
REGISTERED PROFESSIONAL ENGINEER

MECHANICAL SYSTEMS ENGINEERS
ROYAL RIVER CENTER, UNIT #10
10 FOREST FALLS DRIVE
YARMOUTH, MAINE 04096
VOICE: (207) 846-1441
FAX: (207) 846-1443
mechsyst@maine.rr.com
© COPYRIGHT 2007

DOMUS ARCHITECTS
PO BOX 301
FREEPORT, MAINE
04032
TEL 207-865-1272
FAX 207-865-9568
WWW.DOMUSARCHITECTS.NET

NOTES/ REVISIONS

PORTLAND SEA DOGS CLUB HOUSE

HADLOCK FIELD
PORTLAND, ME

ISSUED FOR CONSTRUCTION
8/6/07

M-3

MECHANICAL SECTIONS

M.S.E. PROJECT 0711

August 02, 2007 - 2:10 pm
\\Vaserps1\Projects\0711\Drawings\0711 M.dwg