NOTE:

1. SEE SHEET E-001 FOR LEGEND AND GENERAL NOTES.

KEYED NOTES:

1. MOUNT PHOTOCELL ABOVE LIGHTING FIXTURE ON STEEL COLUMN. FOR CONTROL OF EXTERIOR BUILDING FIXTURES ON CIRCUIT PP1-14, SEE DRAWING E-602 FOR DETAIL.
2. MOUNT FIRE ALARM NAC PANEL ON WALL 48" AFF.
3. RECONNECT EXISTING LIGHTS IN FITZPATRICK STADIUM BATHROOMS TO CIRCUIT PP1-24.

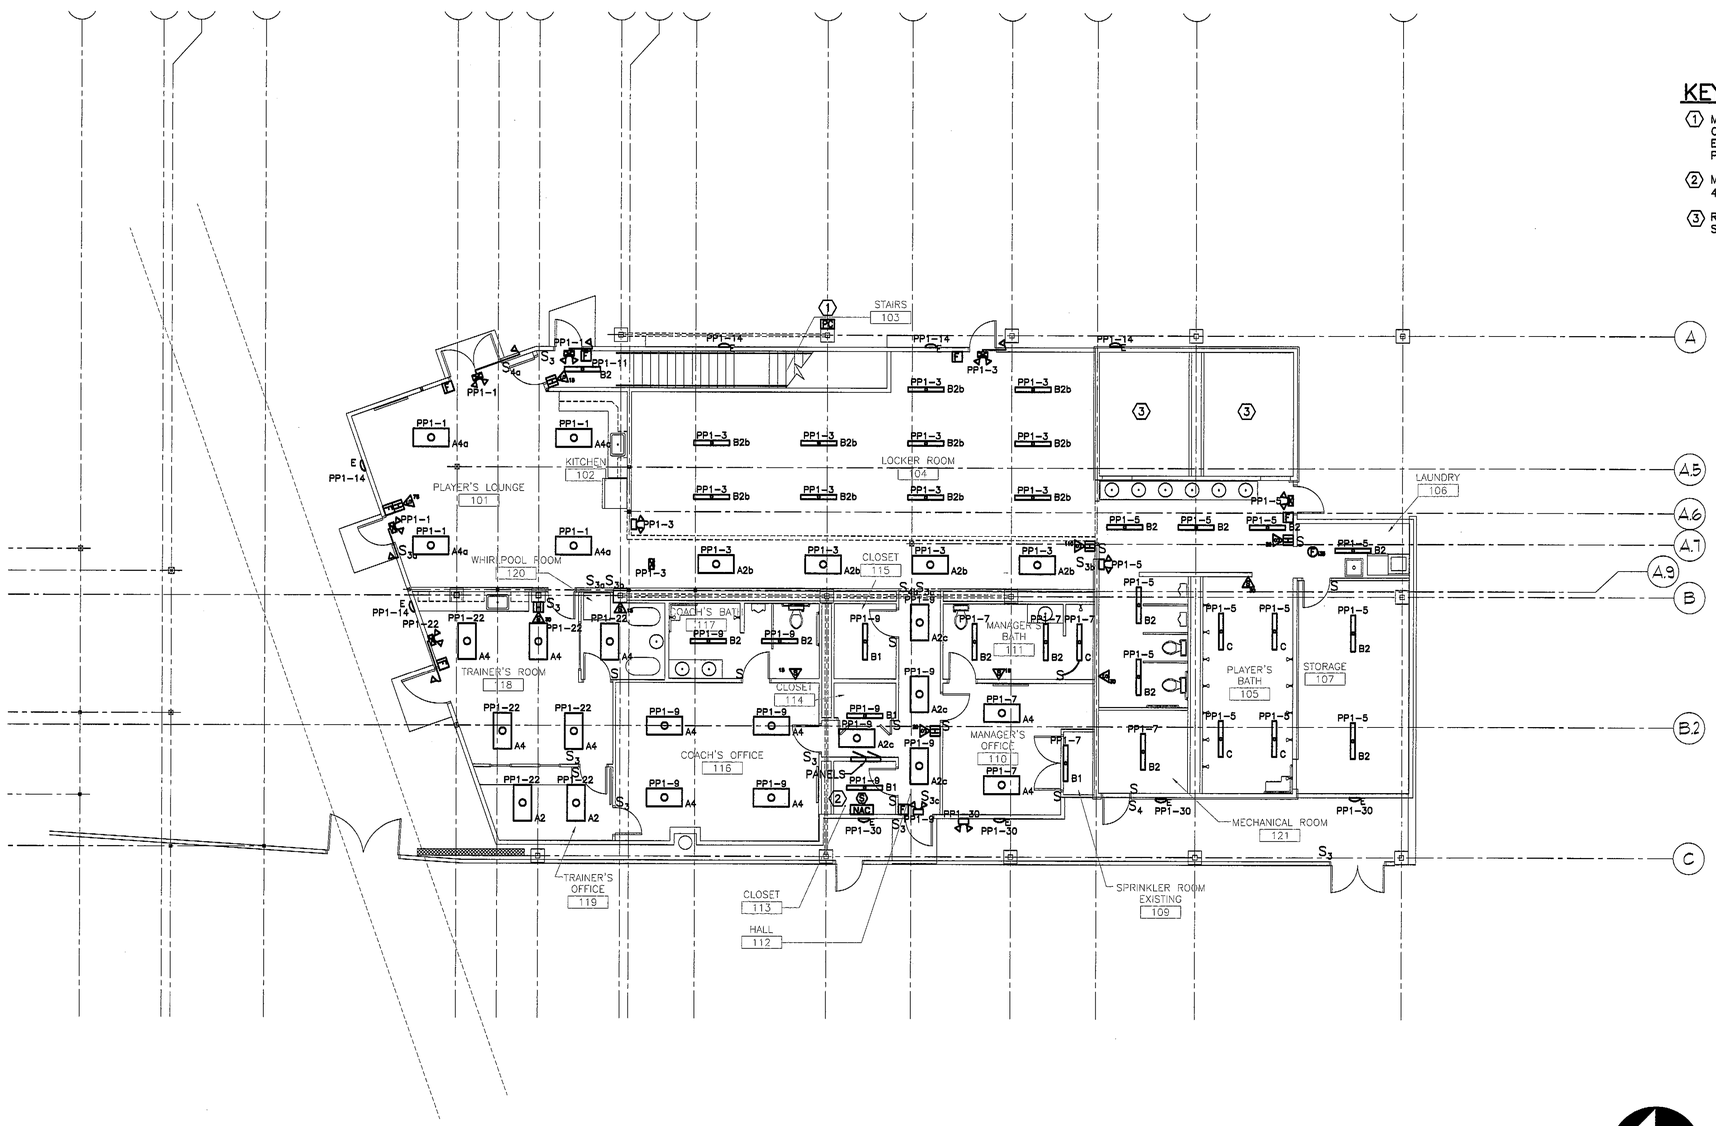

PROJECT NORTH

A1 / E-101 FIRST FLOOR PLAN

SCALE: 1/8"= 1'-0"

DOMUS ARCHITECTS

PO BOX 301
FREEPORT, MAINE
04032

TEL 207-865-1272
FAX 207-865-XXXX
WWW.DOMUSARCHITECTS.NET

NOTES/ REVISIONS

PORTLAND SEA DOGS CLUB HOUSE

HADLOCK FIELD
PORTLAND, ME

ISSUED FOR CONSTRUCTION
8/6/07

STATE OF MAINE
TIMOTHY D. MATTHEWS
No. 9199
LICENSED PROFESSIONAL ENGINEER
8/6/07

SWIFTCURRENT
Engineering Services
273 Main Street
Yarmouth, ME 04096
Tel: (207) 847-9280

E-101

FIRST FLOOR LIGHTING & FIRE ALARM PLAN