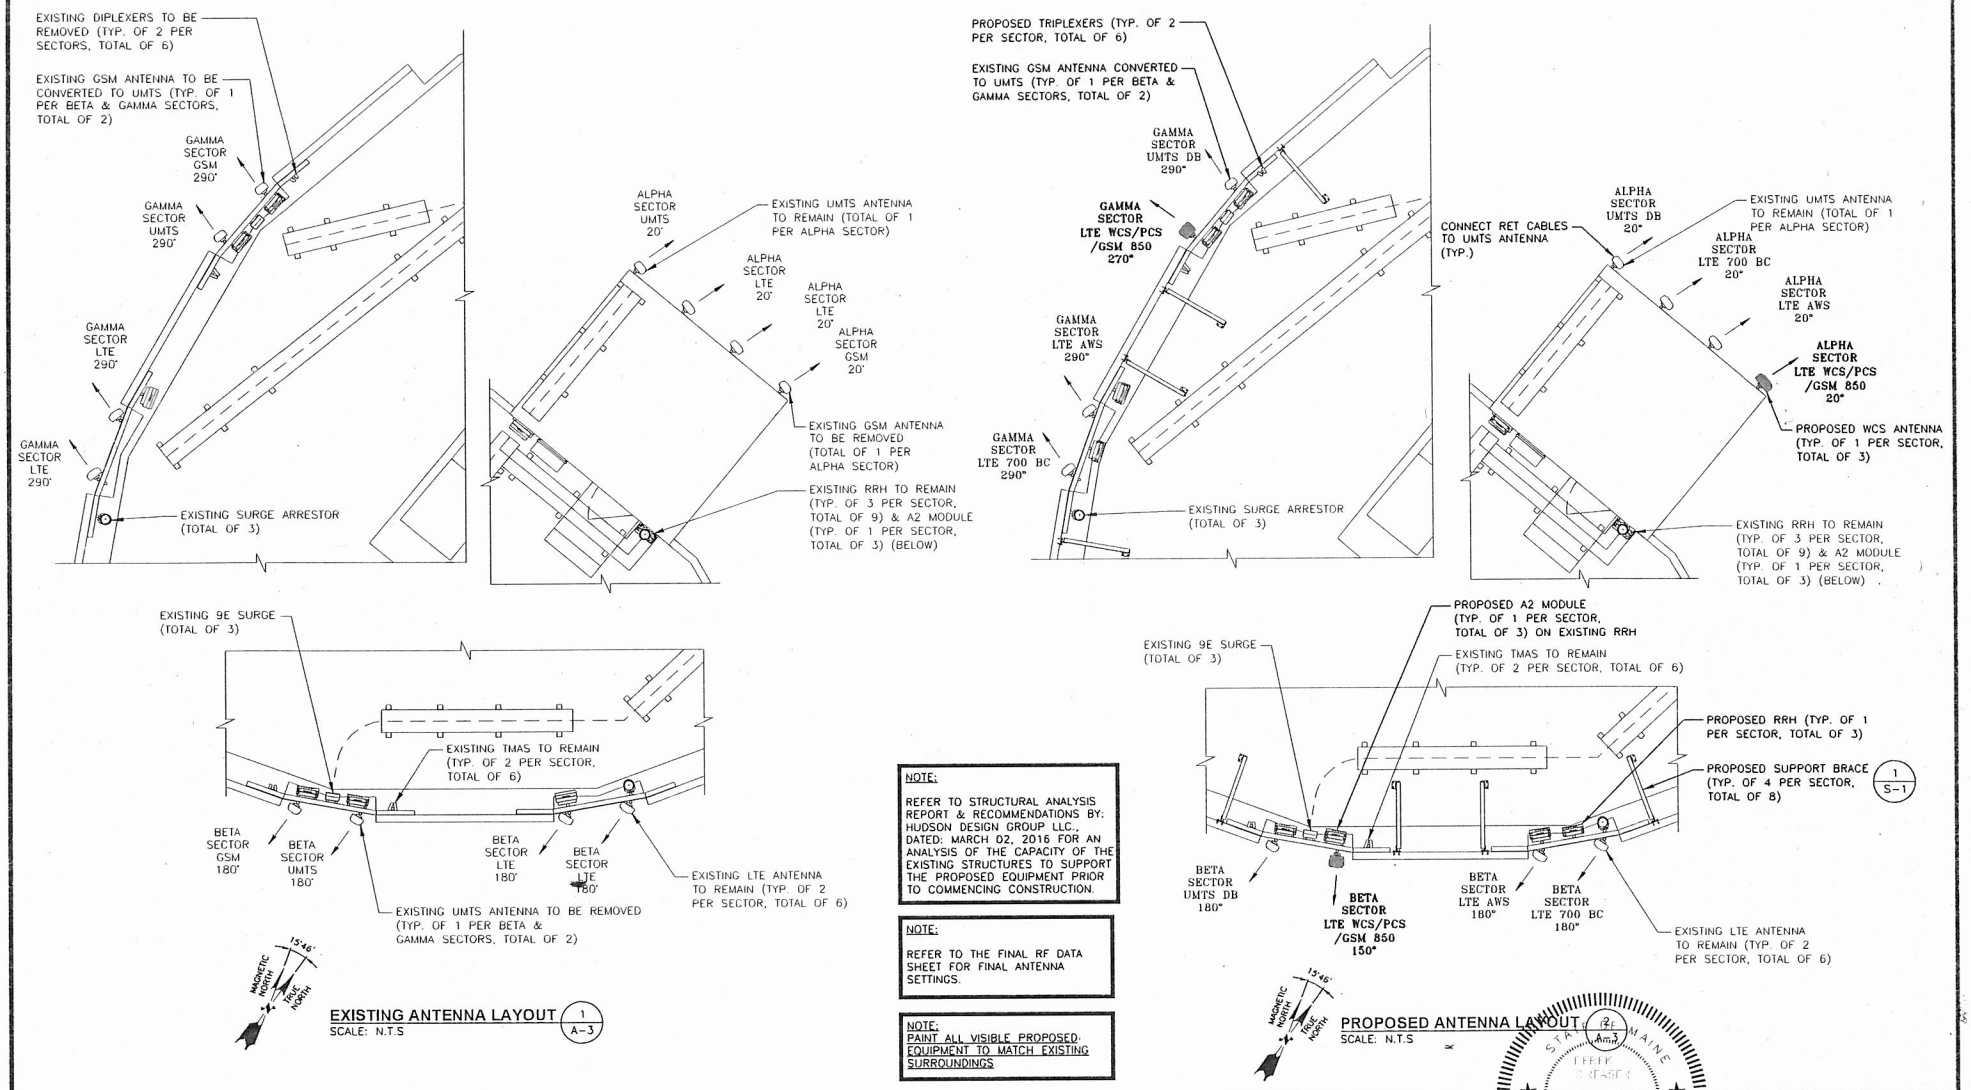

Hudson Design Group LLC
1600 OSGOOD STREET
BUILDING 20 NORTH, SUITE 3090
N. ANDOVER, MA 01845
TEL: (978) 557-5553
FAX: (978) 336-5586

EMPIRE telecom
16 ESQUIRE ROAD
BILLERICA, MA 01862
TEL: (978) 608-8400

SITE NUMBER: ME5045
SITE NAME: PORTLAND USM

246 DEERING AVENUE
PORTLAND, ME 04102
CUMBERLAND COUNTY

at&t
550 COCHITUATE ROAD
FRAMINGHAM, MA 01701

NO	DATE	REVISIONS	BY	CHK	APP'D
1	03/03/16	ISSUED FOR CONSTRUCTION	VP	HC	
0	01/20/16	ISSUED FOR REVIEW	JR	HC	

SCALE: AS SHOWN | DESIGNED BY: HC | DRAWN BY: JR

STATE OF MAINE — TIMOTHY M. PEASLEY — 12582 — REGISTERED PROFESSIONAL ENGINEER

AT&T
ANTENNA LAYOUT
(LTE 4C 2016)

JOB NUMBER	DRAWING NUMBER	REV
ME5045	A-3	1