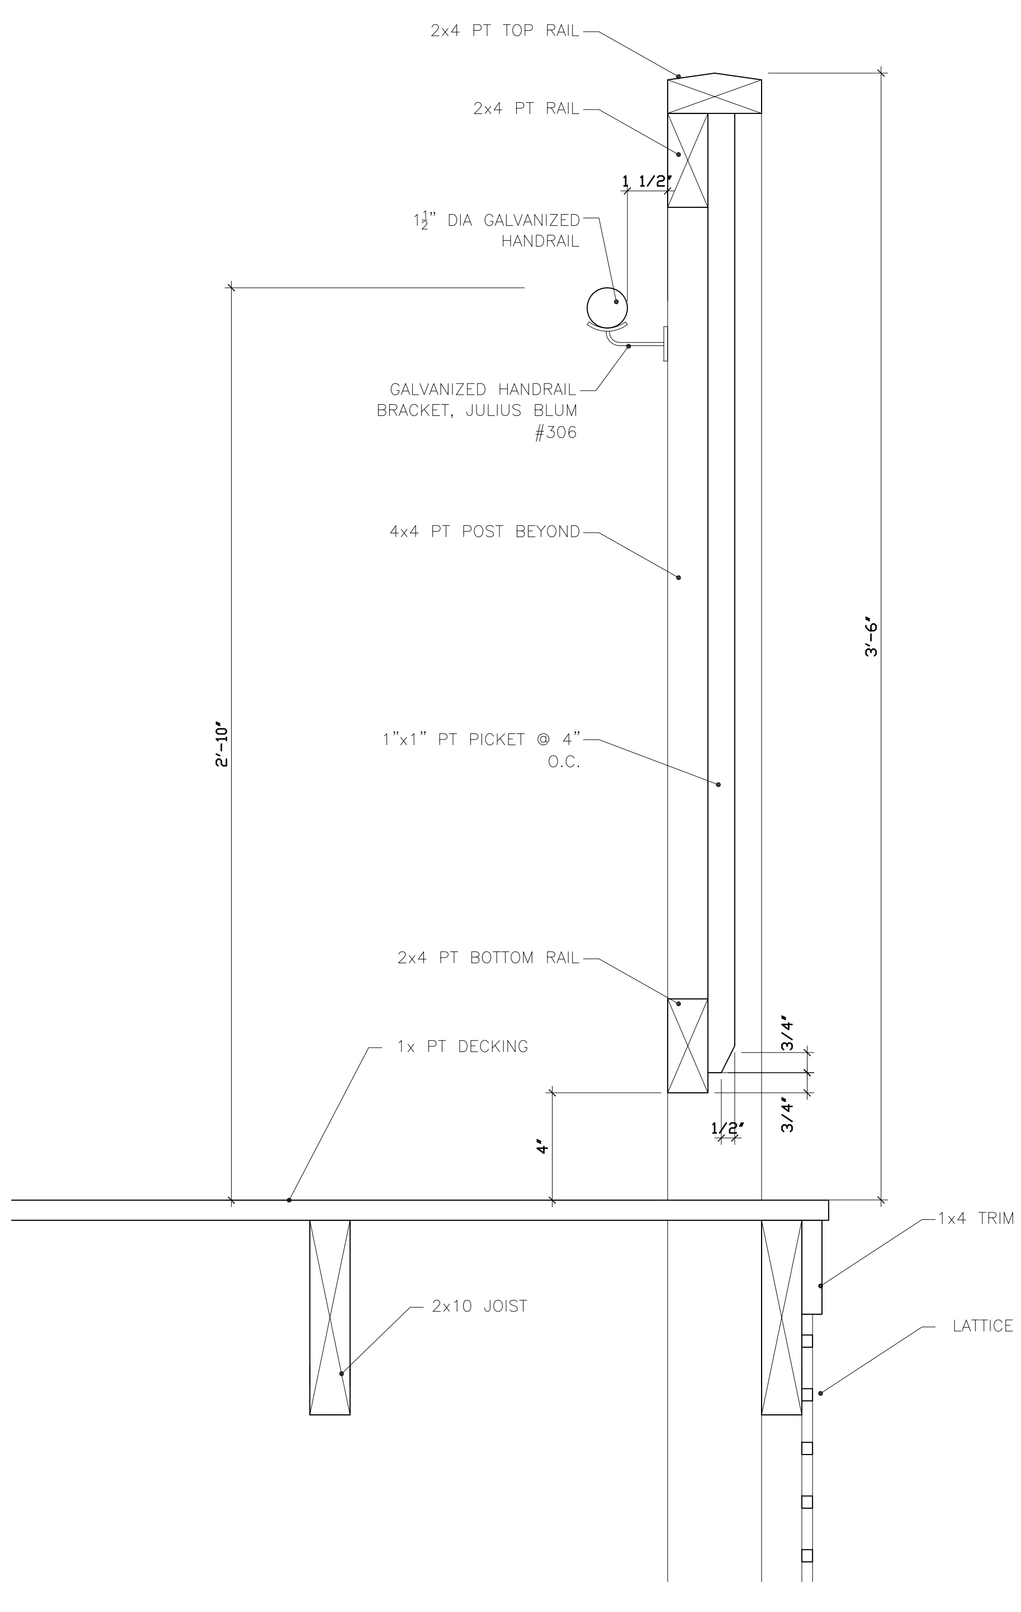

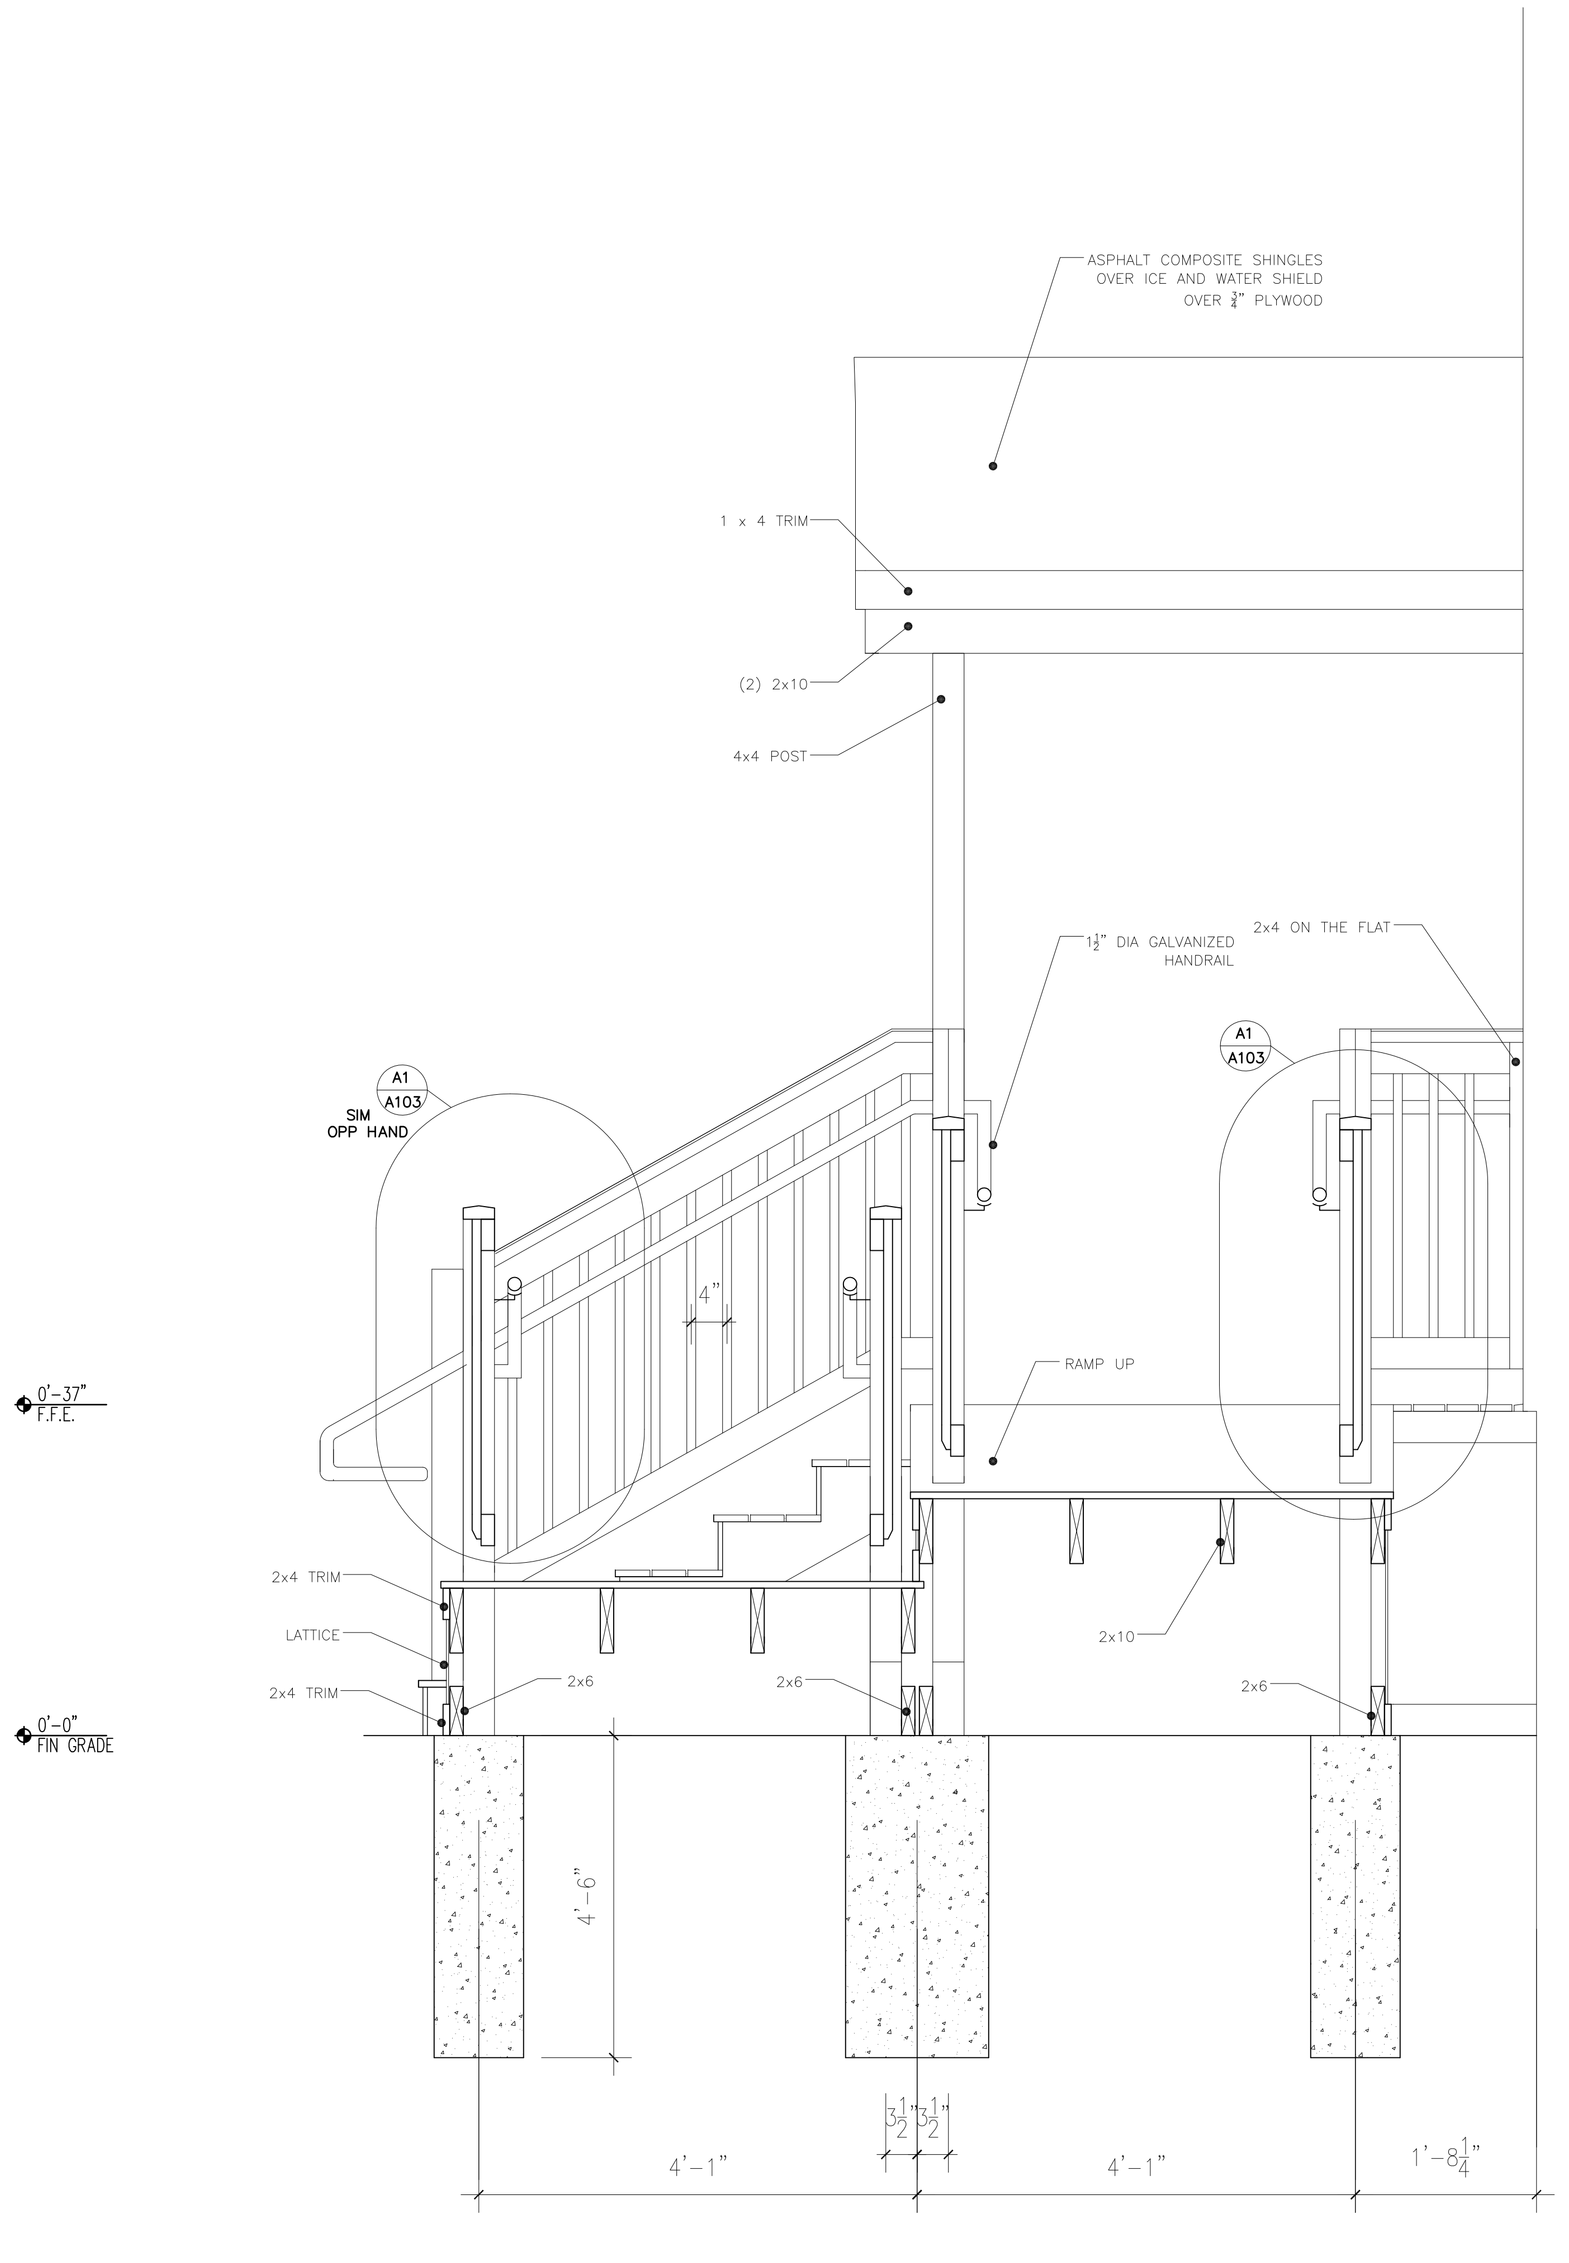

REV.	DESCRIPTION
--	--
--	--
--	--

ISSUED FOR BID

07.31.2013

CURRENT ISSUE STATUS:

LICENSED ARCHITECT WALTER E. ARSENAULT NO 2851 STATE OF MAINE

DESIGN GROUP COLLABORATIVE
ARCHITECTURE
DESIGN + PLANNING
22 FREE STREET
PORTLAND, MAINE 04101
(207) 699-3300

University of Southern Maine, ADA Upgrades

39 Exeter Street, Portland, Maine

SECTION, DETAILS

SHEET TITLE:

DATE: 07.31.2013

SCALE: 1/4" = 1'-0"

NO. 12301

DRAWN BY:

A/E OF RECORD:

GRAPHIC SCALE: 0" 4"

SHEET No. **A 103**

A1	DETAIL	A6	SECTION
3" = 1'-0"	--	1" = 1'-0"	--