WINDOW FLASHING - SCALE: 1/4"=1'-0" (D5)

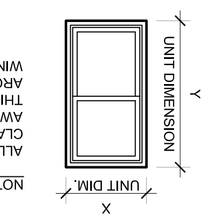

NOTE:
ALL WINDOWS TO BE ALUMINUM CLAD WOOD DOUBLE HUNG OR AWNING. FOR DETAILS - REFER TO THIS SHEET. INSTALL MEMB. FLASH. AROUND THE PERIMETER OF ALL WINDOWS.

WINDOW PLAN DETAIL - SCALE: 1 1/2"=1'-0" (D4)

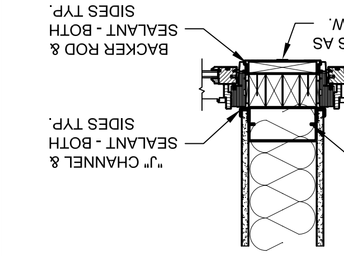

NOTE: PROVIDE P.T. VERT. 2X BETWEEN EACH WINDOW UNIT D. PROVIDE MTL. FRAME EXPANDERS AS REQ'D. COLOR TO MATCH WINDOW. SUPPLIED BY WINDOW MANUF.

NOTES:

1. SEE SPEC FOR BLINDS/SHADES.
2. VERIFY MODEL NUMBERS & R.O. DIMENSIONS w/MANUFACTURER. (BASED ON EAGLE WINDOWS)
3. FACTORY PRIME & FIELD PAINT INTERIOR.
4. VERIFY ALL M.O. DIMENSIONS AT EXIST. BLDG. PRIOR TO ORDERING.
5. GLASS SHALL BE INSULATED, LOW-E, ARGON FILLED.

WINDOW SCHEDULE

MARK	MODEL NO	MASONRY OPENING	REMARKS
A'	CDH 4046-1	4'-0 1/2" x 4'-6 1/2"	PROVIDE HEAD EXPANDER
A	CDH 3450-1	3'-4 1/2" x 5'-0 1/2"	
A1	CDH 3420-11	3'-4 1/2" x 2'-0 1/2"	PROVIDE HEAD EXPANDER
B	CDH 3450-2	6'-8 1/2" x 5'-0 1/2"	
B'	CDH 3446-2	6'-8 1/2" x 4'-6 1/2"	
C	CDH 2834-1	2'-8 1/2" x 3'-4 1/2"	
D	CAW3418	3'-4 1/2" x 1'-8 1/2"	
E	CDH 13620R	13'-10 1/2" x 19'-8"	SEE A1/A201
F	FIXED	2'-8 1/2" x 4'-0 1/2"	1HR RATED H.M. FRAME w/1HR FIRE GLASS

MARK	MODEL NO	MASONRY OPENING	REMARKS
G	CDH 4040-1	4'-0 1/2" x 4'-0 1/2"	PROVIDE HEAD EXPANDER
G'	CDH 3440-2	6'-8 1/2" x 4'-0 1/2"	
J1	CAW 4020-11	4'-0"+/- x 2'-3"+/-	PROVIDE HEAD EXPANDER, 2 OVER 2 SDL
J2	CAW 4020-11	4'-0"+/- x 2'-0"+/-	2 OVER 2 SDL
K	CDH 2840-2	2'-8 1/2" x 4'-0 1/2"	2 OVER 2 SDL
L	CDH 3866-1	4'-0"+/- x 6'-9"+/-	PROVIDE HEAD & JAMB EXPANDERS, 2 OVER 2 SDL
M	CDH 3066-1	3'-1"+/- x 6'-9"+/-	PROVIDE HEAD EXPANDER, 2 OVER 2 SDL
N	CDH 3060-1	3'-1"+/- x 6'-1"+/-	2 OVER 2 SDL
Q	CDH 3640-1	3'-7"+/- x 4'-1"+/-	PROVIDE JAMB EXPANDERS, 2 OVER 2 SDL
R	CDH 4060-1	4'-1"+/- x 6'-1 0"+/-	2 OVER 2 SDL
S	CDH 4076-CUST	4'-1"+/- x 7'-7"+/-	TEMP. GLASS, 2 OVER 2 SDL
T	CDH 3460-1	3'-4 1/2" x 6'-1 0"+/-	NEW OPENING IN EXIST WALL, 2 OVER 2 SDL. ALIGN HEAD HT. w/WINDOW R.

WINDOW SCHEDULE (D2)

WINDOW DETAILS @ ORIG BLDG - 1 1/2"=1'-0" (D1)

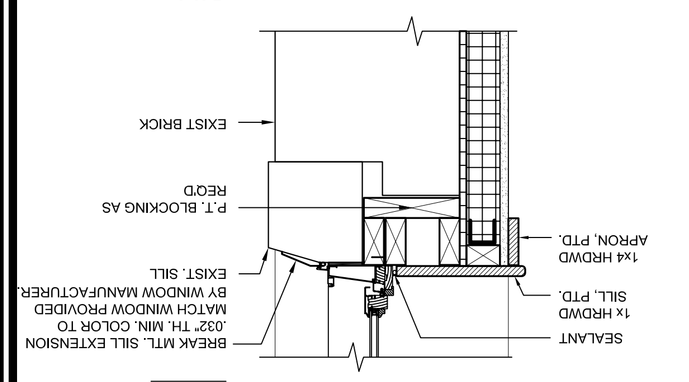

EAST ELEVATION - SCALE: 1/8"=1'-0" (C2)

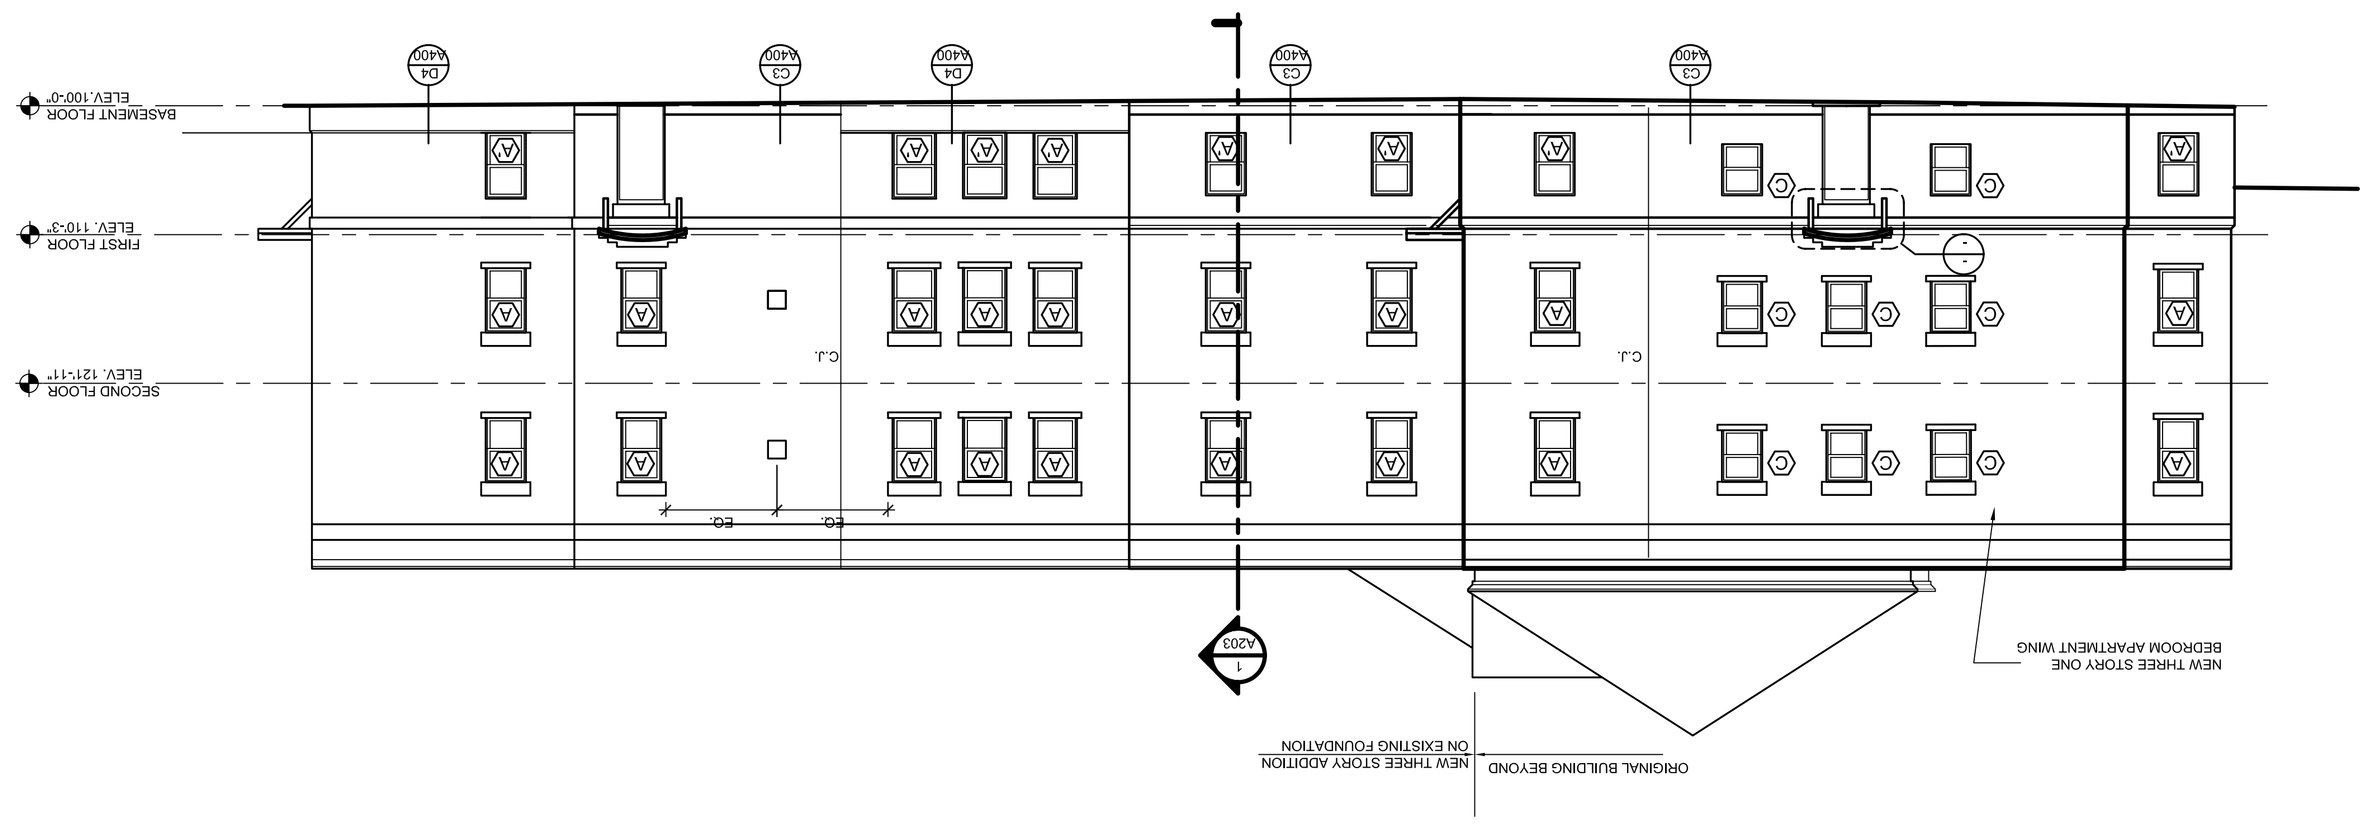

SOUTH ELEVATION - SCALE: 1/8"=1'-0" (B2)

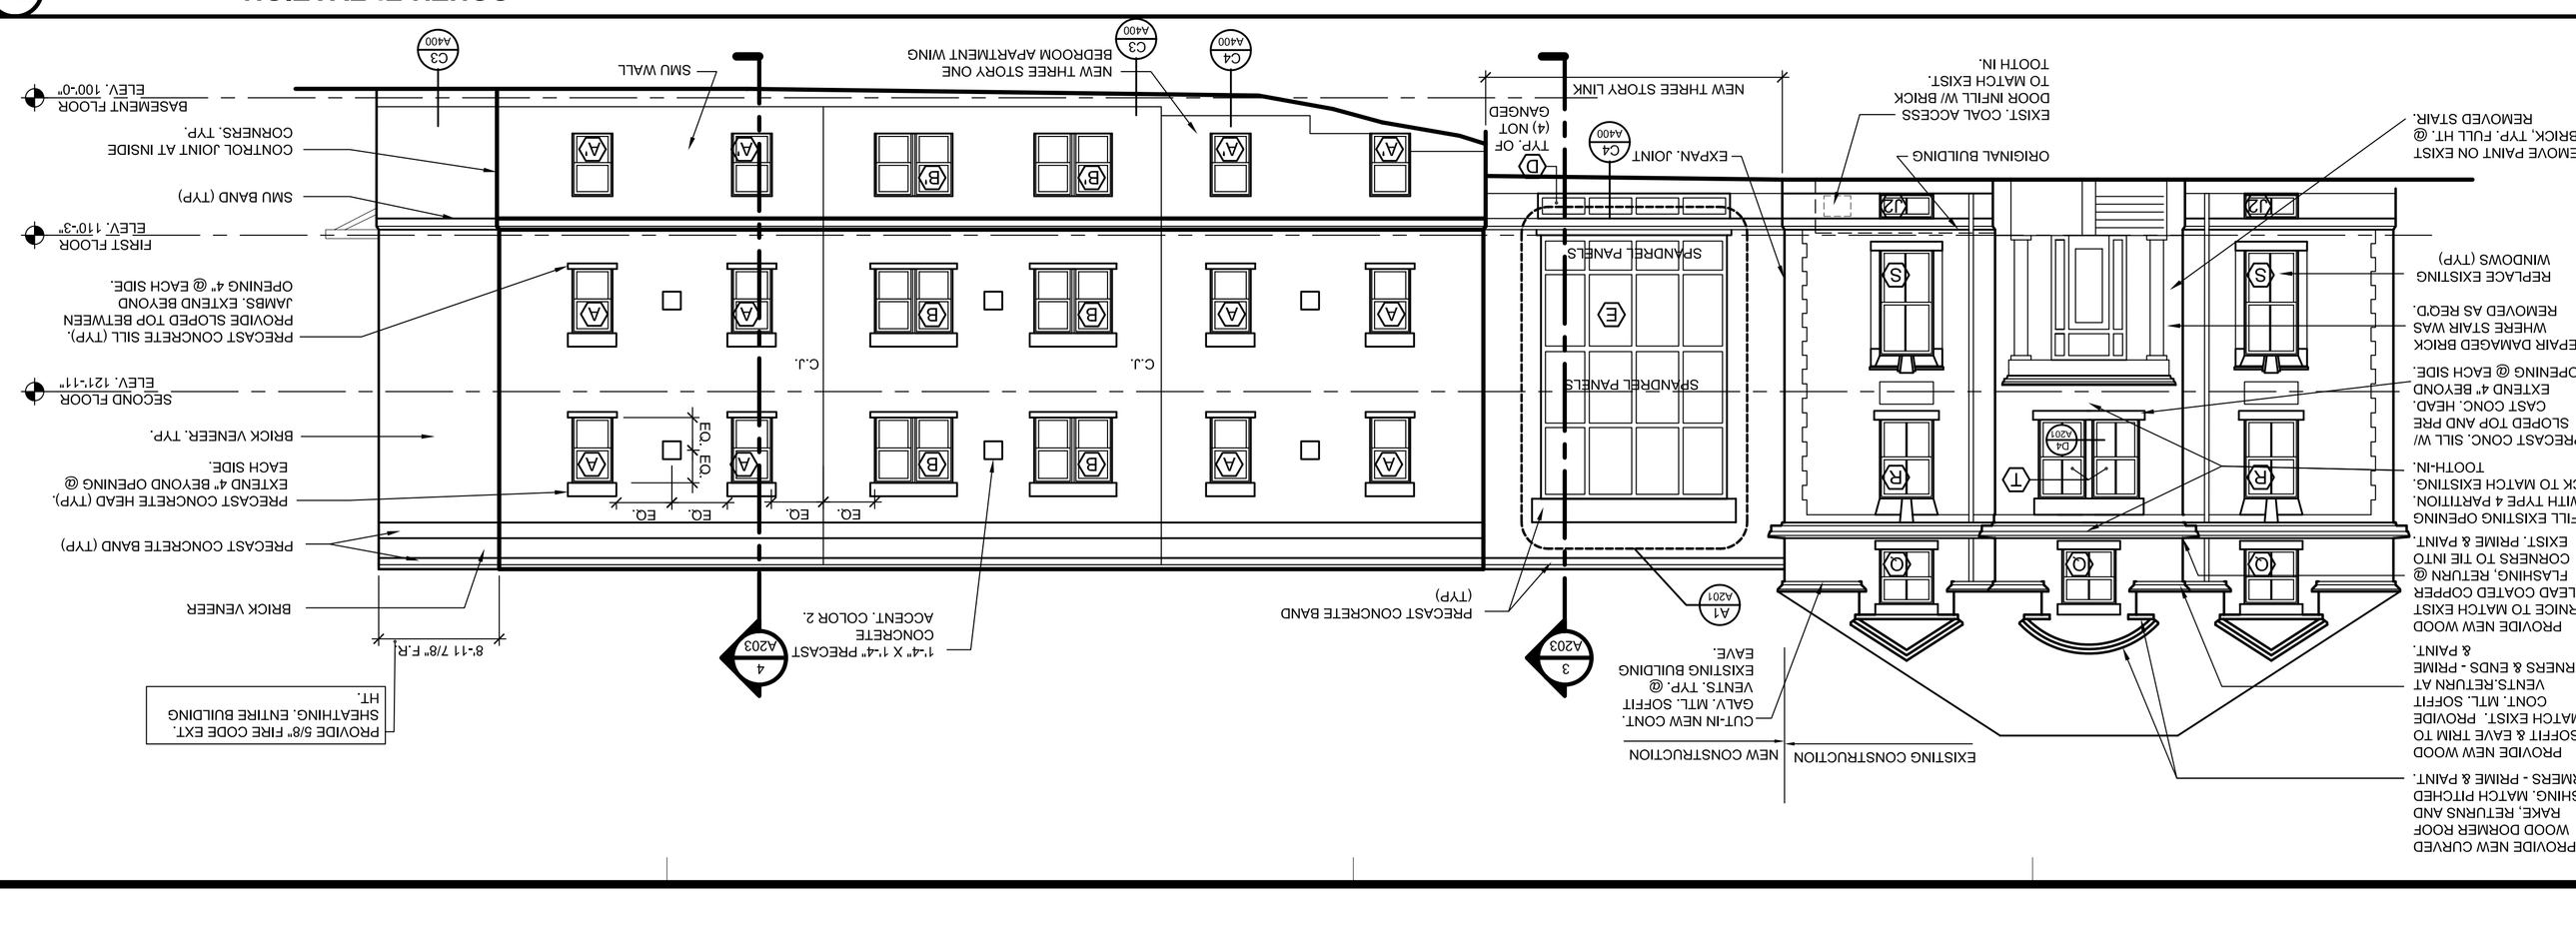

ALUM STOREFRONT - SCALE: 1/4"=1'-0" (A1)

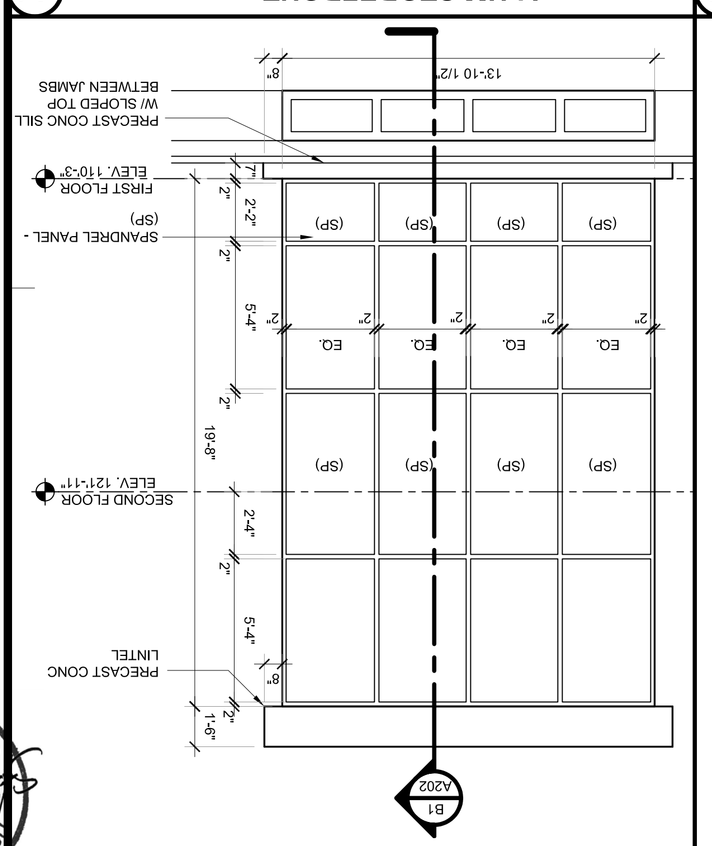

OWNER:
IRIS NETWORK
PORTLAND, ME 04101

ARCHITECT:
SEMPLE & DRANE ARCHITECTS
496 CONGRESS STREET
PORTLAND, MAINE 04101
(207) 761-4231
dsemple1@maine.rr.com

PROJECT:
IRIS PARK APARTMENTS L.P.
RENOVATION & ADDITIONS
PORTLAND, ME 04101

DRAWING: EXTERIOR ELEVATIONS
SCALE: 1/8"=1'-0"
DATE: MARCH 21, 2005
REVISIONS:

SHEET: A201