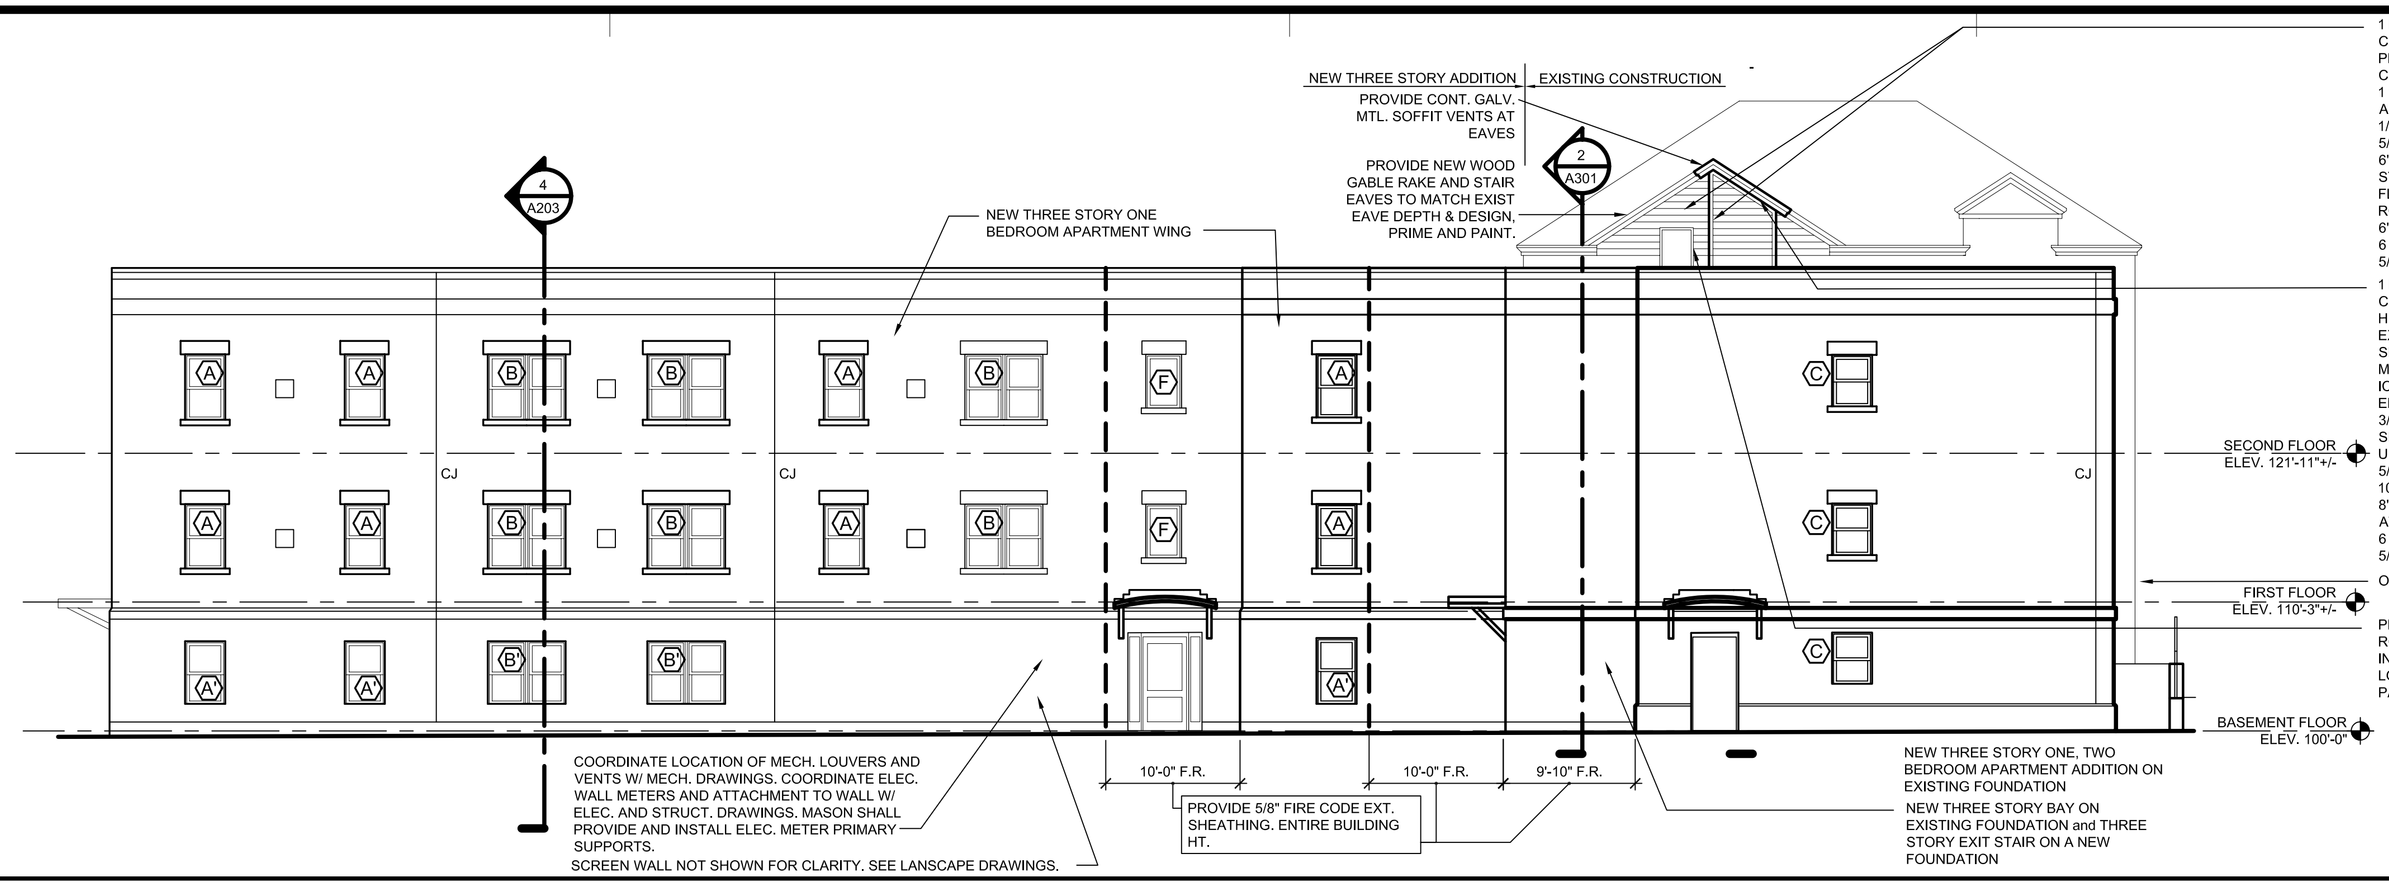

NORTH ELEVATION - SCALE: 1/8"=1'-0" (B2)

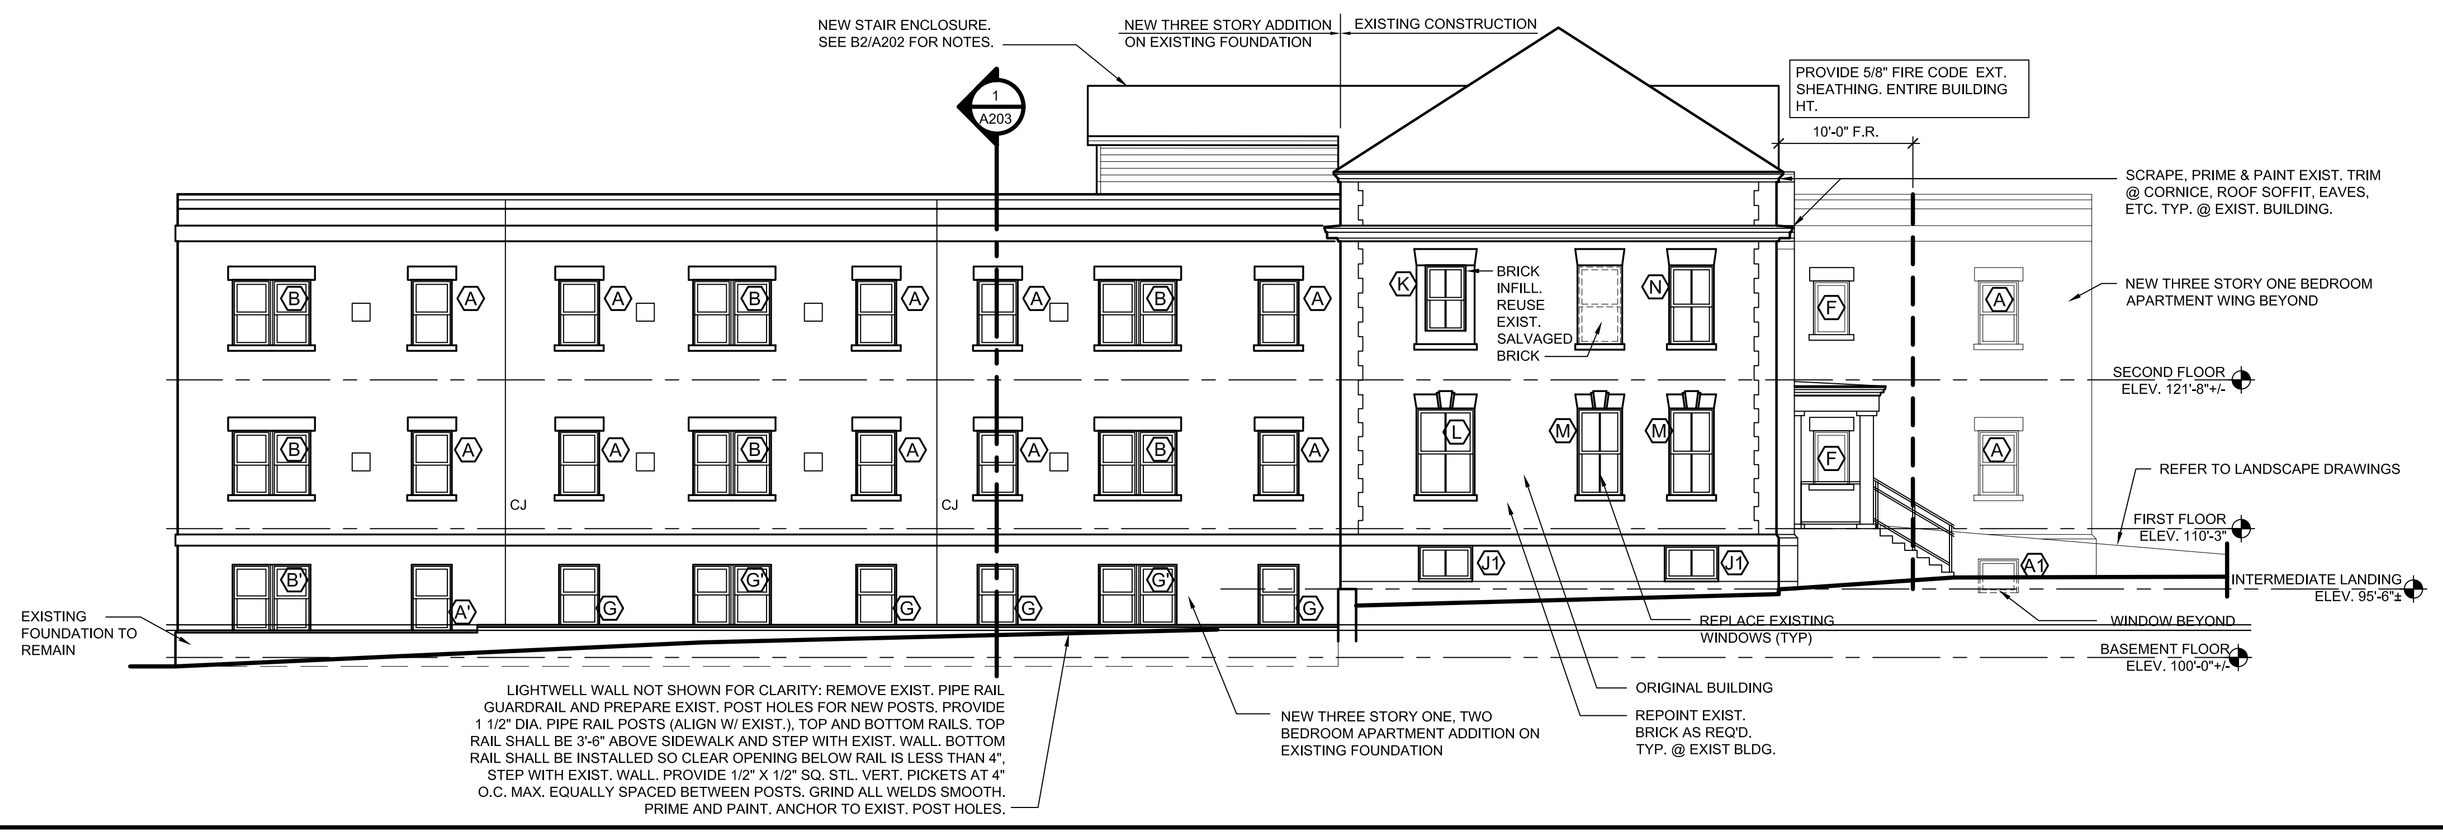

WEST ELEVATION - SCALE: 1/8"=1'-0" (C2)

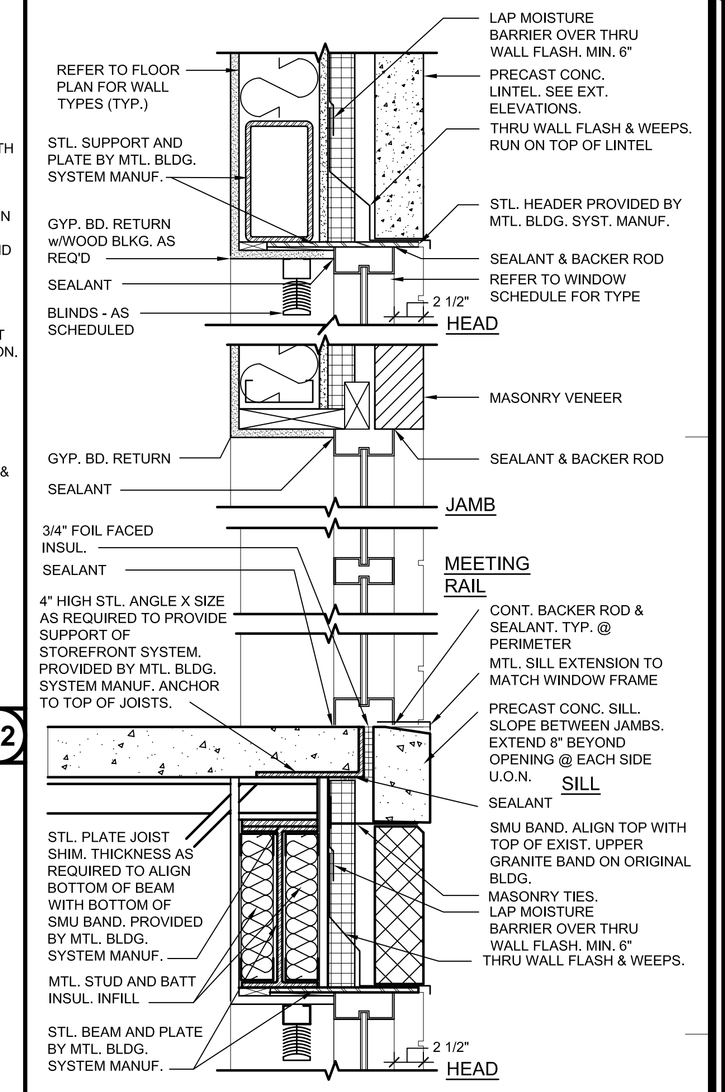

WINDOW DETAIL @ STOREFRONT - 1 1/2"=1'-0" (B1)

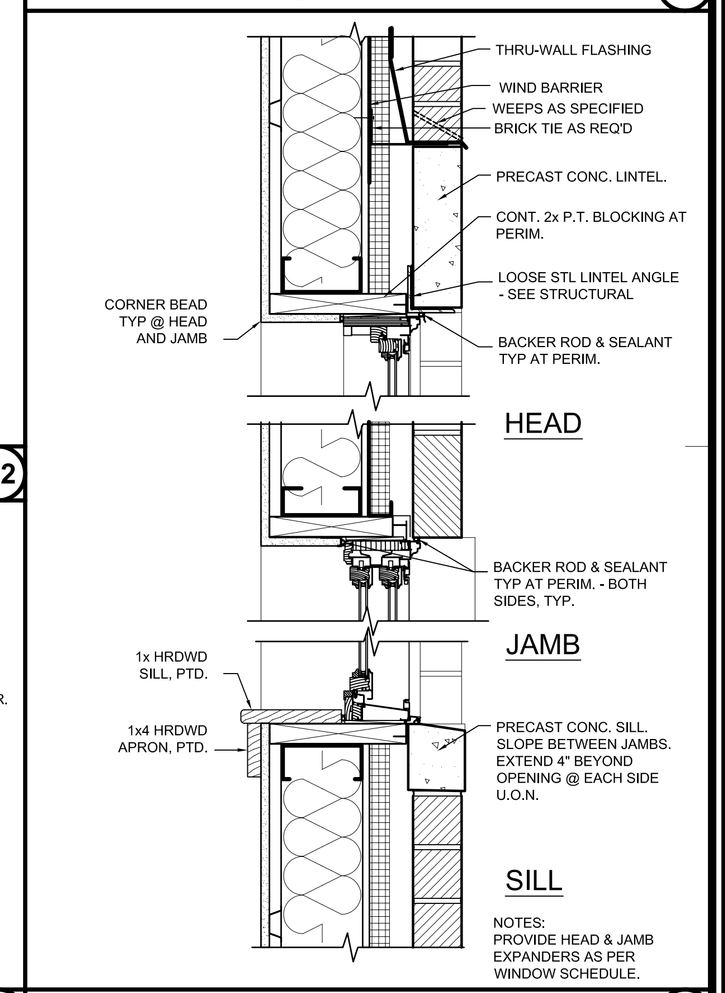

TYP. WIND. DETAILS @ NEW CONST - 1 1/2"=1'-0" (C1)

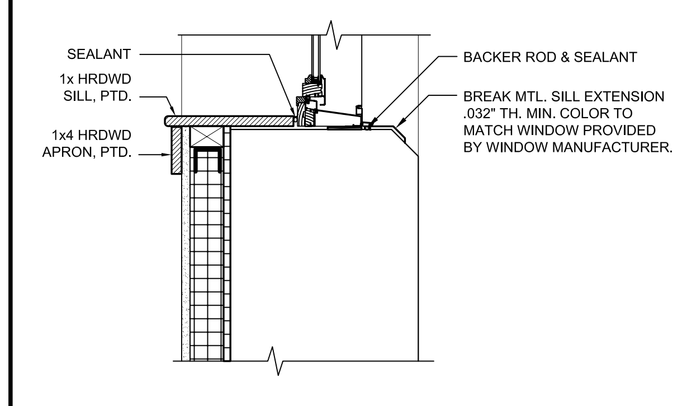

WINDOW DETAIL @ EXIST FNDN - 1 1/2"=1'-0" (D2)

(D5) (D4) (D3)

LICENSED ARCHITECTURAL
STEPHEN M. DRANE
NO. 1863
STATE OF MAINE

ARCHITECT:
SEMPLE & DRANE ARCHITECTS
496 CONGRESS STREET
PORTLAND, MAINE 04101
(207) 761-4231
assemple@maine.rr.com

OWNER:
IRIS NETWORK
PORTLAND, ME 04101

PROJECT:
IRIS PARK APARTMENTS L.P.
RENOVATION & ADDITIONS
PORTLAND, ME 04101

DRAWING:
EXTERIOR ELEVATIONS

REVISIONS:

SCALE: AS NOTED

DATE: MARCH 21, 2005

SHEET:
A202