NOTES:

1. SEE E0.0 FOR LEGEND, ABBREVIATIONS AND GENERAL NOTES.

KEYED NOTES:

1. MOUNT 42" A.F.F.
2. COUNTERTOP RECEPTACLE MOUNT 8" ABOVE COUNTERTOP. COORDINATE WITH BACKSPLASH.
3. FLOORBOX FOR VOICE, DATA AND POWER. MANUFACTURER AND MODEL NUMBER TO BE DETERMINED.
4. WIRE REFRIGERATOR RECEPTACLE THROUGH ADJACENT COUNTER GFI RECEPTACLE.

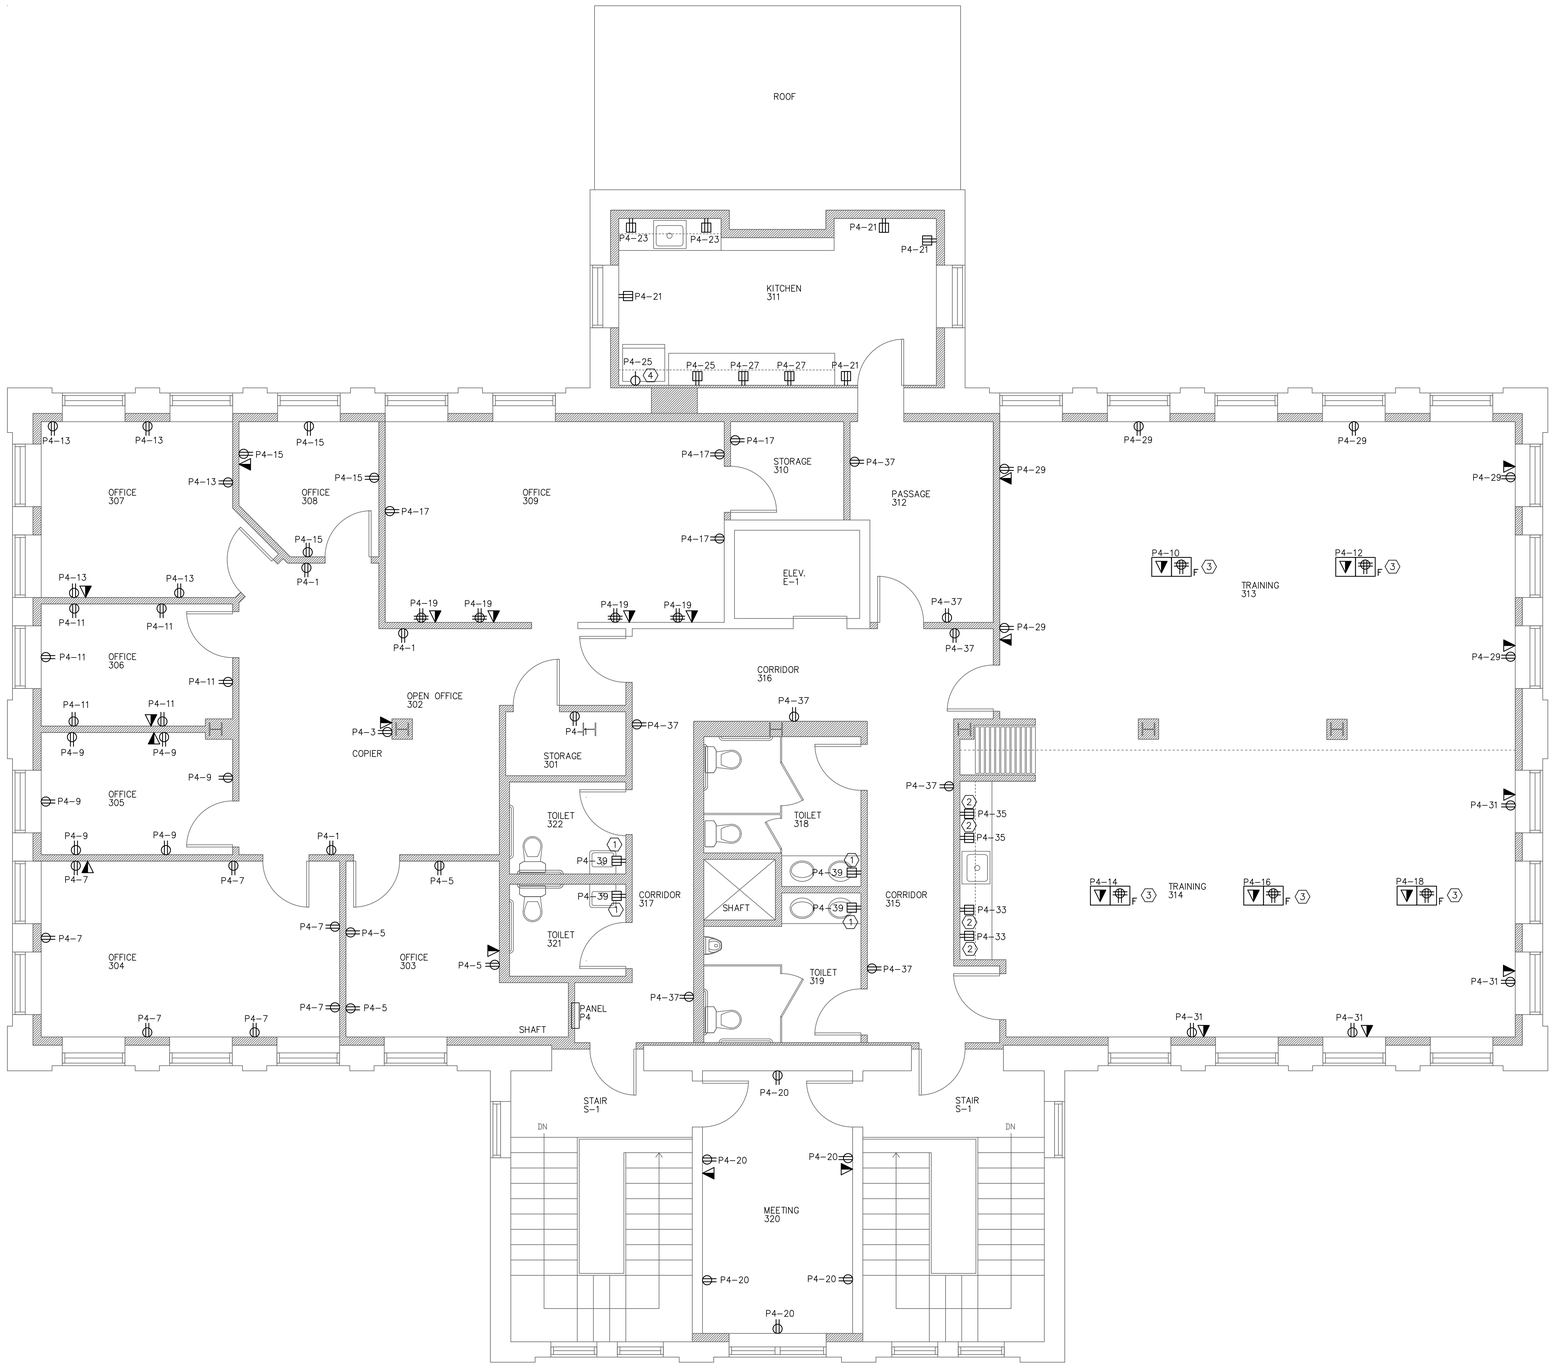

1 THIRD FLOOR ELECTRICAL POWER AND SYSTEMS PLAN

SCALE: 1/4"=1'

1' 2' 4' 8'

PARTITIONS/WALLS KEY
EXISTING TO REMAIN
NEW PARTITION/WALL

PLAN NORTH

©2014 Michael R. Charek, Architect

SWIFTCURRENT
Engineering Services
10 Forest Falls Dr.
Unit 4b
Yarmouth, ME 04096
Tel: (207) 847-9280

Michael Charek Architects
25 Hartley Street
Portland, Maine 04103
(207) 761-0556

STATE OF MAINE
TIMOTHY D. MATTHEWS
No. 9199
LICENSED
PROFESSIONAL ENGINEER

The Iris Network
Ryan Building
Renovations
189 Park Avenue
Portland, ME
04102

Title	THIRD FLOOR ELECTRICAL POWER AND SYSTEMS PLAN
Drawn By:	JMD
Checked By:	TDM
Scale:	AS NOTED
Date:	9/8/14
Revisions	ISSUED FOR CONSTRUCTION
Sheet	E1.2