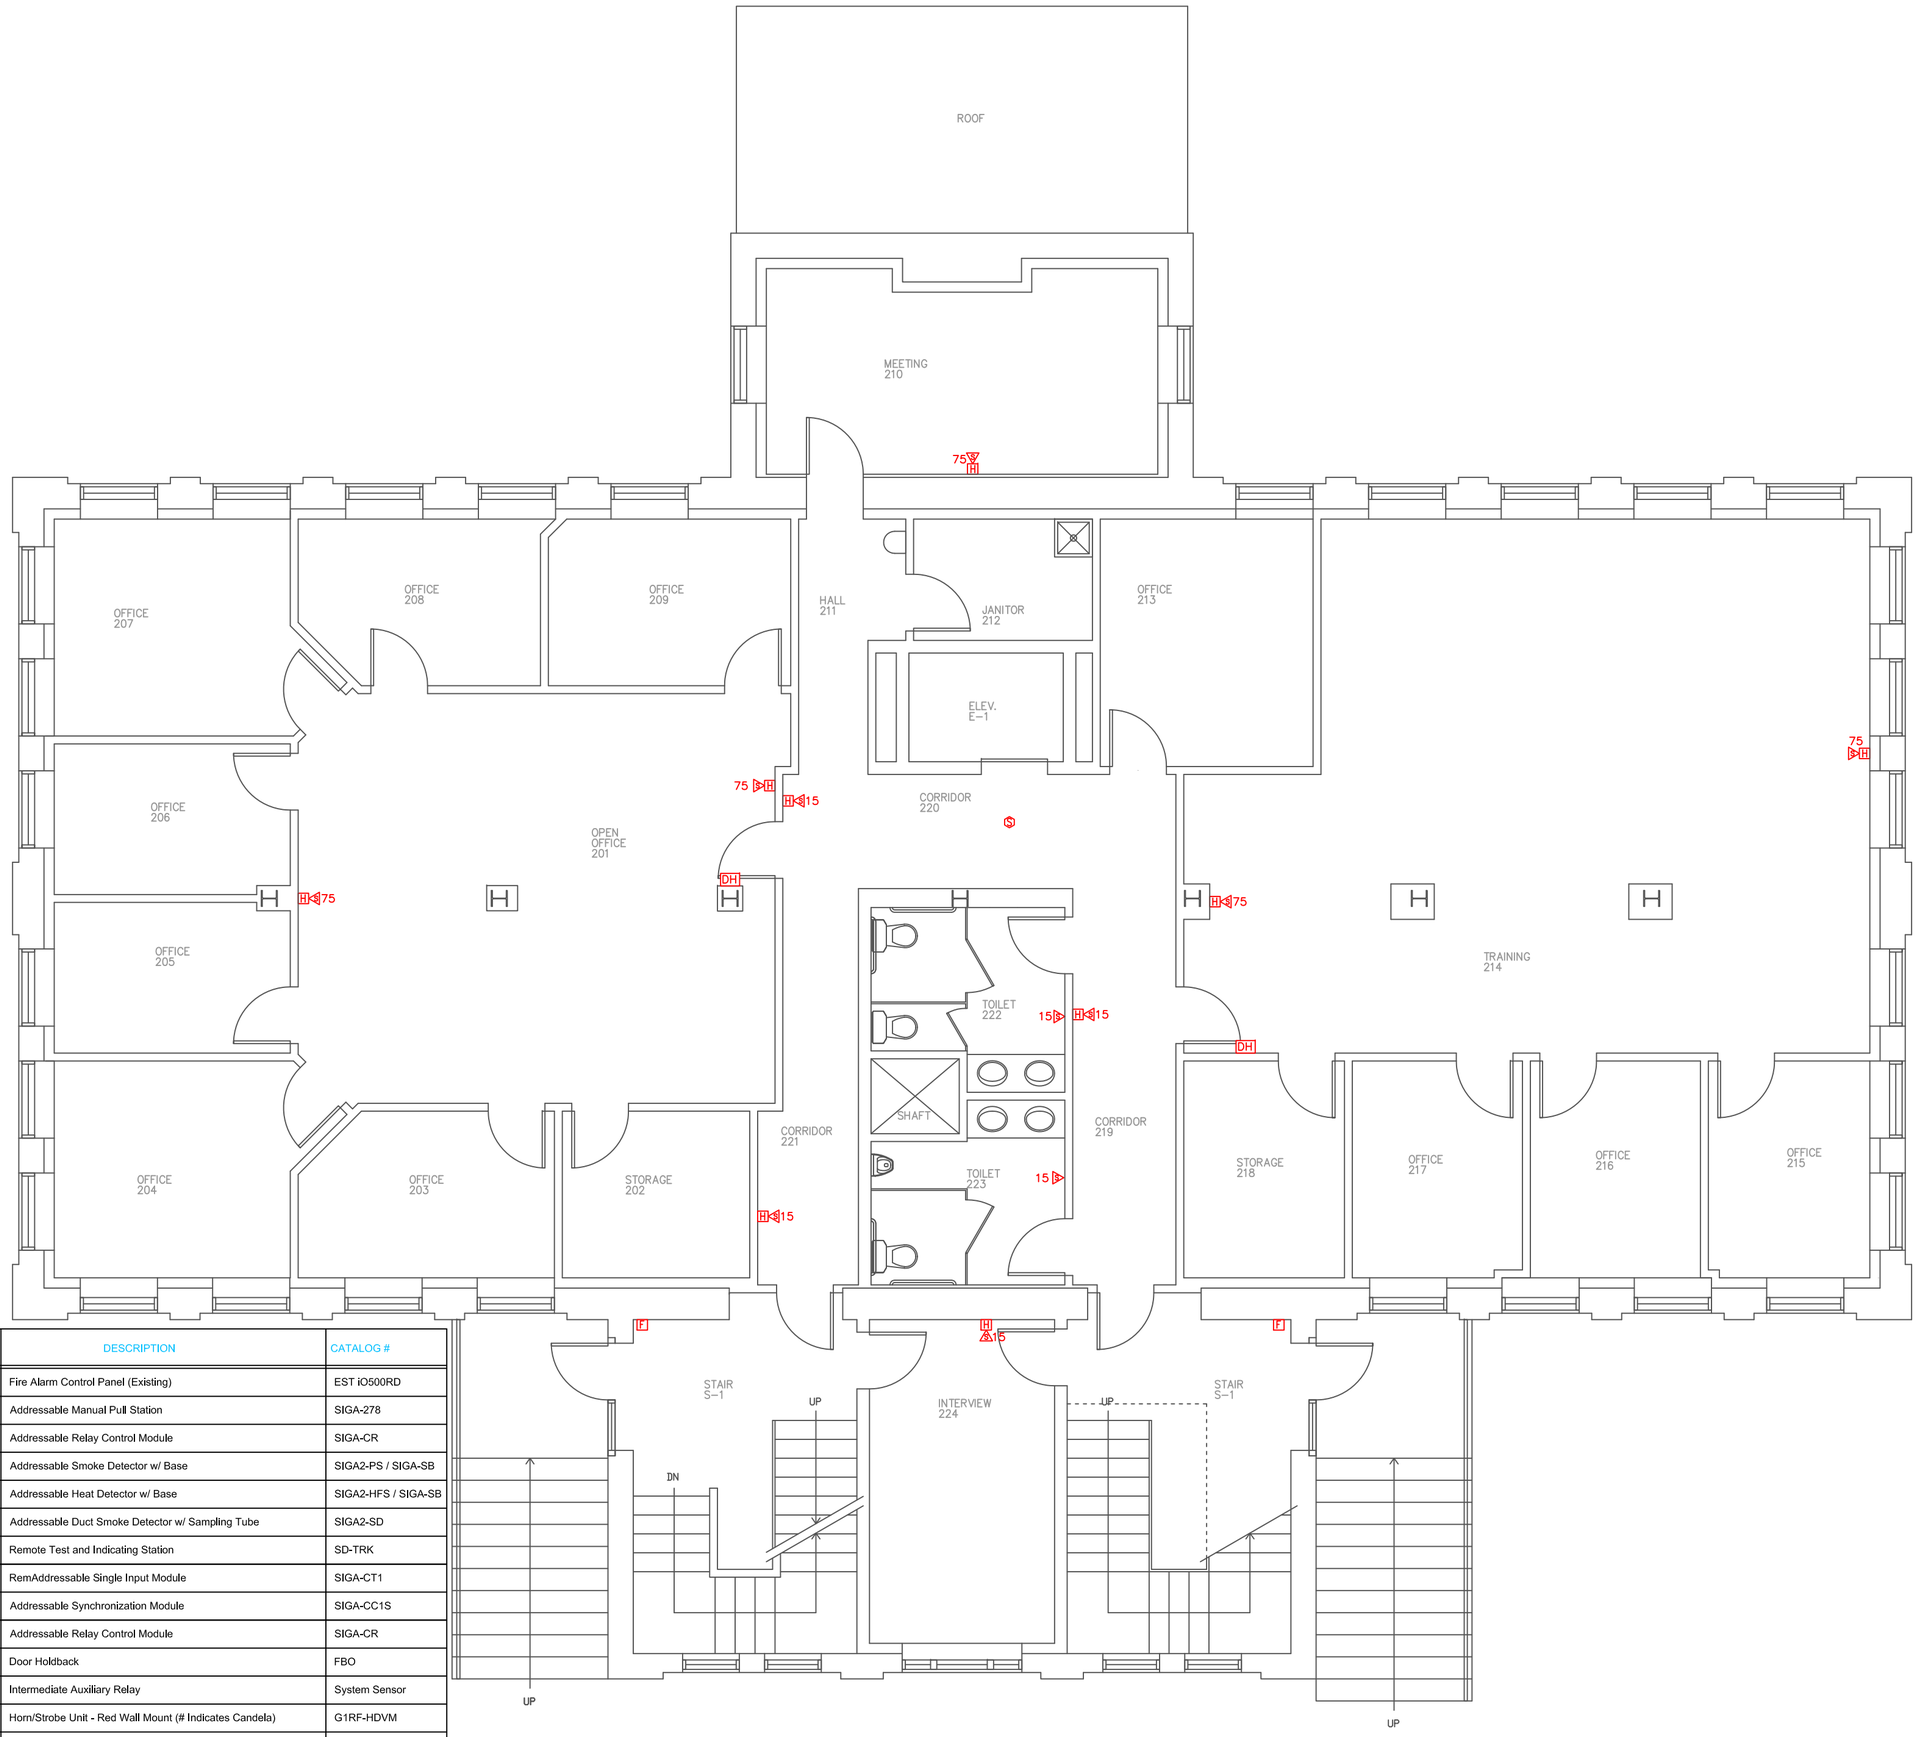

LEGEND:

RISER DIAG SYM	CONTRACT DWG SYM	NFPA SYMBOL*	DESCRIPTION	CATALOG #
FACP	FACP	FACP	Fire Alarm Control Panel (Existing)	EST iO500RD
BPS		FACU	Addressable Manual Pull Station	SIGA-278
F	F	P	Addressable Relay Control Module	SIGA-CR
	S		Addressable Smoke Detector w/ Base	SIGA2-PS / SIGA-SB
	H		Addressable Heat Detector w/ Base	SIGA2-HFS / SIGA-SB
D	D		Addressable Duct Smoke Detector w/ Sampling Tube	SIGA2-SD
RTS	RTS	RTS	Remote Test and Indicating Station	SD-TRK
CT1		AIM	RemAddressable Single Input Module	SIGA-CT1
CC1S	CC1S	AOM	Addressable Synchronization Module	SIGA-CC1S
CR	CR	AOM	Addressable Relay Control Module	SIGA-CR
DH	DH		Door Holdback	FBO
PR1		R	Intermediate Auxiliary Relay	System Sensor
#	H	#	Horn/Strobe Unit - Red Wall Mount (# Indicates Candela)	G1RF-HDVM
#		#	Strobe Only Unit - Red Wall Mount (# Indicates Candela)	G1RF-VM
AES			Subscriber Unit Radio Box w/ Accessories	AES

*NFPA 170 (2009)
Tables: 6.5, 6.7.1, 6.7.2, & 6.7.3

Fire Alarm System
Second Floor Plan

32"
3/16 Scale

Reference SWIFTCURRENT Dwg: E2.1 Dated 11/20/14

DWG NAME: The IRIS Network
189 Park Avenue
Portland, Maine
2nd Flr Fire Alarm Floor Plan
DWG No: 86537.FA-102

JOB NAME: The IRIS Network
189 Park Avenue
Portland, Maine
Second Floor Fire Alarm Floor Plan
Contractor: Don's Electric

SCALE: 3/16" = 1"-0"

REV.	DESCRIPTION	DATE	DRWN:	RVW'D:
0	Original Issue	12/14		

PO No. 86537

The IRIS Network
189 Park Ave. Portland
2nd Flr Fire Alarm Plan
DWG NO. 86537.FA-102