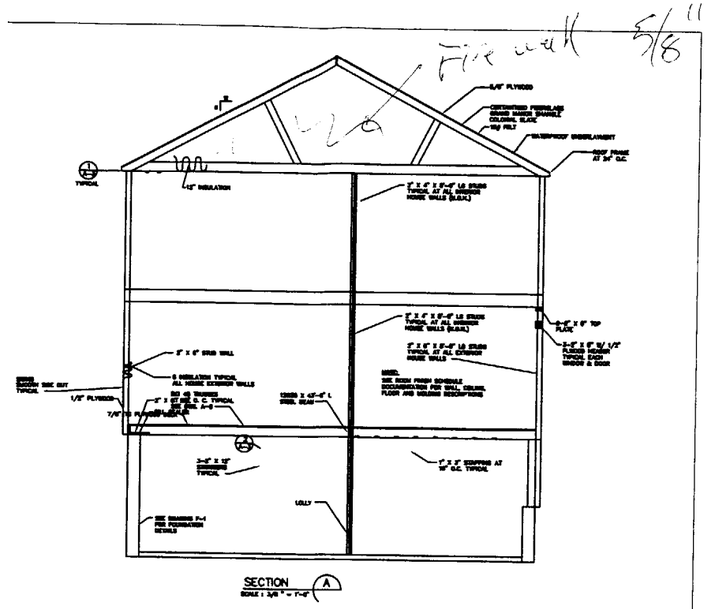

- New Sub Floor
- Replacing Stairs - 13 Steps
  7 3/4 Riser Max
  10" Tread
  Dry wall Both Sides of Stairs & wall mounted Handrail

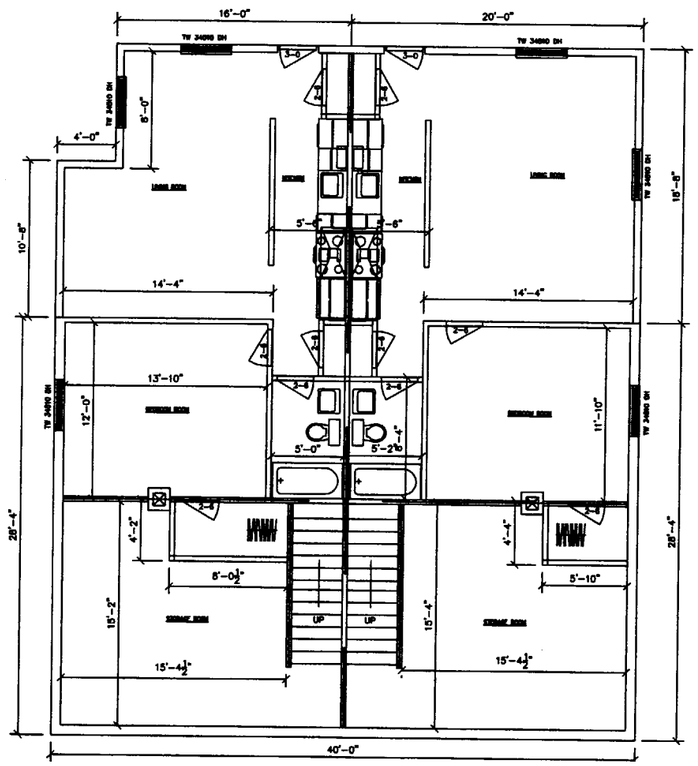

DAYLIGHT BASEMENT PLAN
SCALE: 1/4"=1'-0"

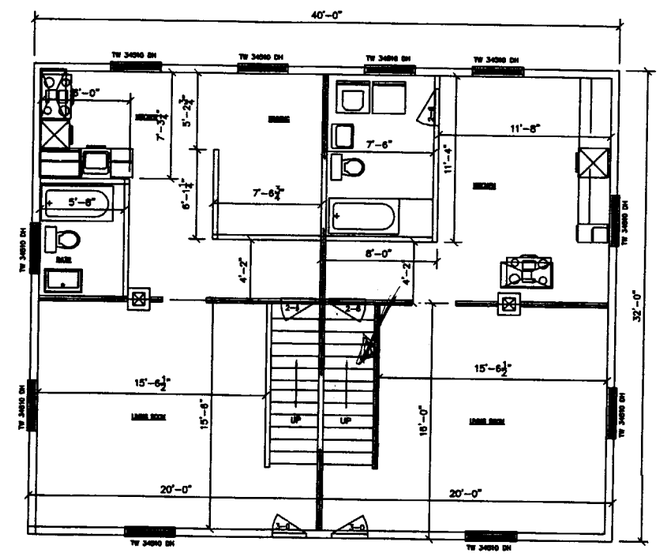

Fire wall to Ridge

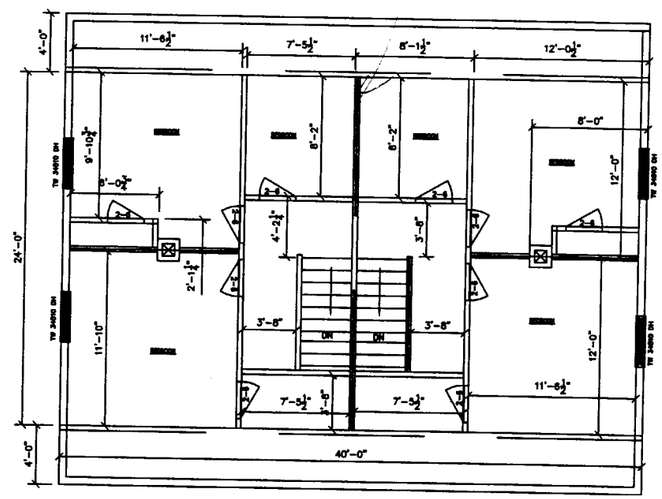

SECOND FLOOR PLAN
SCALE: 1/4"=1'-0"

GENERAL NOTES:
1. SUBSTITUTE MATERIALS AND/OR SIZES AND GRADES PER CONTRACTOR'S SPECIFICATIONS.
2. CONT. TO VERIFY ALL MATERIALS/SPANS PER MANUFACTURER'S SPECIFICATIONS PRIOR TO CONSTRUCTION.

REV.	DATE	DESCRIPTION
-	---	--
A	5/15/04	PRELIMINARY

161-163 GRANT STREET

DRAWN BY: SMS	SCALE: AS NOTED	DATE: 05-15-04

DRAWING NUMBER A-1