MAINE MEDICAL CENTER
RICHARDS WING 2ND FLOOR
INPATIENT SERVICES (#28059)

22 Bramhall Street, Portland, Maine

ABBREVIATIONS

AB	ANCHOR BOLT	L	ANGLE; LENGTH
AC, A/C	AIR CONDITIONING	LF	LEFT
ACCU	AIR CONDITIONING CONDENSER UNIT	LINO	SHEET LINOLEUM
ACPLAS	ACOUSTICAL PLASTER	LL	LIVE LOAD
ACT	ACOUSTIC CEILING TILE	LLH	LONG LEG HORIZONTAL
AFF	ABOVE FINISHED FLOOR	LLV	LONG LEG VERTICAL
AGG	AGGREGATE	LP	LIGHTING PANEL; LIQUIFIED PROPANE
ALT	ALTERNATE		
AP	ACCESS PANEL		
APROX	APPROXIMATE	MAX	MAXIMUM
ARCH	ARCHITECTURAL	MB	MARKER BOARD
		MDO	MEDIUM DENSITY OVERLAY
BCX	BOTTOM CHORD EXTENSION	MECH	MECHANICAL
BD	BOARD	MFR	MANUFACTURER
BIT	BITUMINOUS	MIN	MINIMUM
BLDG	BUILDING	MISC	MISCELLANEOUS
BLP	BORROWED LIGHT PANEL	MO	MASONRY OPENING
BO	BOTTOM OF	MR	MOISTURE-RESISTANT
BOF	BOTTOM OF FOOTING	MUA	MAKE-UP AIR
BOS	BOTTOM OF STEEL		
BOT	BOTTOM	N	NOSING
BRDG	BRIDGING	NCB	NEW CATCH BASIN
BRG	BEARING	NDMH	NEW DRAIN MANHOLE
BS	BOTH SIDES	NFM	NEW FORCE MAINE
BSE	BRICK SHELF ELEVATION	NIC	NOT IN CONTRACT
		NS	NEAR SIDE
C	CHANNEL	NSD	NEW STORM DRAIN LINE
CB	CATCH BASIN; CHALKBOARD	NSS	NEW SANITARY SEWER LINE
CEM BD	CEMENTITIOUS BACKER BOARD	NTS	NOT TO SCALE
CFM	CUBIC FEET PER MINUTE	NW	NEW WATER LINE
CIP	CAST IN PLACE		
CJ	CONTROL JOINT; CONSTRUCTION JOINT	OC	ON CENTER
		OF	OUTSIDE FACE
CL	CENTER LINE	OH	OVERHEAD
CLL	CONTRACT LIMIT LINE		
CLR	CLEAR	PA	PUBLIC ADDRESS
CMU	CONCRETE MASONRY UNIT	PAF	POWDER-ACTUATED FASTENER
COL	COLUMN	PDU	POOL DEHUMIDIFICATION UNIT
CONC	CONCRETE	PL	PLATE; PROPERTY LINE
CONT	CONTINUOUS	PLAM	PLASTIC LAMINATE
CT	CERAMIC TILE	PLF	POUNDS PER LINEAR FOOT
CUH	CABINET UNIT HEATER	PP	POWER PANEL
		PSF	POUNDS PER SQUARE FOOT
D	DIAMETER	PSI	POUNDS PER SQUARE INCH
DBL	DOUBLE	PT	PRESSURE-TREATED
DF	DRINKING FOUNTAIN	PVC	POLYVINYL CHLORIDE
DL	DEAD LOAD	PVMT	PAVEMENT
DR	DISPLAY RAIL		
DTL	DETAIL	R	RISER; RADIUS
DW	DISHWASHER	RB	RESILIENT BASE
DWG	DRAWING	RD	ROOF DRAIN
		REINF	REINFORCED
EA	EACH	REQ'D	REQUIRED
EF	EXHAUST FAN; EACH FACE	RT	RIGHT
EJ	EXPANSION JOINT	RO	ROUGH OPENING
EL	ELEVATION	ROW	RIGHT OF WAY
ELEC	ELECTRICAL	RR	RUB-RAIL
EOP	EDGE OF PAVEMENT	RTU	ROOFTOP UNIT (HVAC)
EPDM	ETHYLENE PROPYLENE DIENE MONOMER	SACT	SUSPENDED ACOUSTIC TILE CEILING
EQ	EQUAL	SC	SOLID CORE
EW	EACH WAY	SF	SQUARE FOOT; SUPPLY FAN
EWC	ELECTRIC WATER COOLER	SHT	SHEET
EXIST	EXISTING	SIM	SIMILAR
EXP	EXPANSION	SK	SHEAR KEY
EXT	EXTERIOR	SN	SANITARY NAPKIN (DISPENSER)
		SP	SPECIAL
FB	FLAT BAR	SS	STAINLESS STEEL
FBO	FURNISHED BY OTHERS	STA	STATION
FCO	FLOOR CLEAN-OUT	STL	STEEL
FD	FLOOR DRAIN	STRUC	STRUCTURAL
FE	FIRE EXTINGUISHER		
FF	FINISHED FLOOR; FAR FACE	T	TREAD
FFE	FINISHED FLOOR ELEVATION	TB	TACKBOARD
FO	FRAMED OPENING	T&B	TOP AND BOTTOM
FRP	FIBERGLASS REINFORCED PLASTIC	TBM	TEMPORARY BENCHMARK
FS	FAR SIDE	TCE	TOP CHORD EXTENSION
FTG	FOOTING	TJ	TIE JOIST
		TO	TOP OF
GA	GAUGE	TOC	TOP OF CONCRETE
GALV	GALVANIZED	TOF	TOP OF FOOTING
GB	GRAB BAR	TOM	TOP OF MASONRY
GC	GENERAL CONTRACTOR	TOP	TOP OF PIER
GDT	GYPSUM DROP-IN TILE	TOS	TOP OF STEEL; TOP OF SLAB
GV	GRAVITY VENT	TOW	TOP OF WALL
GWB	GYPSUM WALL BOARD		
		TP	TOILET PAPER (DISPENSER); TEST PIT
H	HORIZONTAL	TS	TUBE STEEL
HC	HANDICAPPED; HOLLOW CORE	TYP	TYPICAL
HORIZ	HORIZONTAL		
HM	HOLLOW METAL	UH	UNIT HEATER
HRU	HEAT RECOVERY UNIT	UNO	UNLESS NOTED OTHERWISE
H&V	HEATING AND VENTILATING		
HVAC	HEATING, VENTILATING AND AIR CONDITIONING	V	VENT PIPE; VERTICAL
		VB	VAPOR BARRIER
I	INCLUDED ANGLE	VCT	VINYL COMPOSITION TILE
ID	INSIDE DIAMETER	VERT	VERTICAL
IF	INSIDE FACE	VP	VISION PANEL
IJ	ISOLATION JOINT	VTR	VENT THROUGH THE ROOF
IMP	IMPACT RESISTANT		
INS	INSULATED	W/	WITH
INV	INVERT	WC	WATER CLOSET
		WF	WIDE FLANGE
JS	JOIST SUBSTITUTE	WH	WATER HEATER
		W/O	WITHOUT
K	KIPS	WP	WORKING POINT
		WS	WEB STIFFENER
		WWF	WELDED WIRE FABRIC

SYMBOL LEGEND

- A00 / AE000 — BUILDING SECTION
- A00 / AE000 — WALL SECTION
- A00 / AE000 — DETAIL
- A00 / AE000 — EXTERIOR ELEVATION
- A / D A00 AE000 B / C — INTERIOR ELEVATION
- LEVEL LINE
- (8) — CIRCLE NOTE
- (8) — WINDOW TAG
- (8) — PARTITION TAG
- (402) — DOOR TAG
- MAIN LOBBY / A402 — ROOM NAME / ROOM NUMBER
- A — COLUMN BUBBLE AND CENTER LINE
- (S) — BACKER ROD AND SEALANT

GRID NO.	TITLE
SCALE	

KEY PLAN

DRAWING LIST

GENERAL

GI001	COVER SHEET
GI002	PARTITION SCHEDULE

ARCHITECTURAL

A-101	PARTIAL FACILITY PLAN
A-102	CODE COMPLIANCE PLAN
AD101	DEMOLITION PLAN
AE101	PARTIAL FLOOR PLAN
AE102	PARTIAL FLOOR PLAN
AE103	PARTIAL REFLECTED CEILING PLAN
AE104	PARTIAL REFLECTED CEILING PLAN
AE210	INTERIOR ELEVATIONS
AE601	ROOM & DOOR SCHEDULES
AE602	OUTLINE SPEC
AF101	PARTIAL FINISH FLOOR PLAN
AF102	PARTIAL FINISH FLOOR PLAN

FIRE PROTECTION

FP001	LEGEND AND ABBREVIATIONS
FP101	FIRE PROTECTION PART PLAN
FP102	FIRE PROTECTION PART PLAN
FP651	SCHEMATIC

MECHANICAL

M-001	LEGEND AND ABBREVIATIONS
MD101	PARTIAL SECOND FLOOR HVAC DEMOLITION PLAN
MD102	PARTIAL SECOND FLOOR HVAC DEMOLITION PLAN
MH101	PARTIAL SECOND FLOOR HVAC PLAN
MH102	PARTIAL SECOND FLOOR HVAC PLAN
M-501	DETAILS
M-601	SCHEDULES AND SEQUENCE OF OPERATION

PLUMBING

P-001	LEGEND AND ABBREVIATIONS
PD101	PARTIAL SECOND FLOOR DWV DEMOLITION PLAN
PD102	PARTIAL SECOND FLOOR DWV DEMOLITION PLAN
PD111	PARTIAL SECOND FLOOR MED GAS DEMOLITION PLAN
PD112	PARTIAL SECOND FLOOR MED GAS DEMOLITION PLAN
PL101	PARTIAL SECOND FLOOR DWV PLAN
PL102	PARTIAL SECOND FLOOR DWV PLAN
PL111	PARTIAL SECOND FLOOR MED GAS PLAN
PL112	PARTIAL SECOND FLOOR MED GAS PLAN
P-601	SCHEDULES

ELECTRICAL

E-001	LEGEND AND GENERAL NOTES
EP101	POWER PARTIAL FLOOR PLAN SHEET 1
EP102	POWER PARTIAL FLOOR PLAN SHEET 2
EL101	LIGHTING PARTIAL FLOOR PLAN SHEET 1
EL102	LIGHTING PARTIAL FLOOR PLAN SHEET 2
EY101	SYSTEMS PARTIAL FLOOR PLAN SHEET 1
EY102	SYSTEMS PARTIAL FLOOR PLAN SHEET 2

APPLICABLE CODES

GENERAL:
1. INTERNATIONAL BUILDING CODE (IBC) 2006 EDITION
2. NATIONAL FIRE PROTECTION ASSOCIATION (NFPA 101) 2006 EDITION
3. ACCESSIBILITY GUIDELINES FOR BUILDINGS AND FACILITIES (ADA) 1994 EDITION
4. AIA GUIDELINES FOR DESIGN AND CONSTRUCTION OF HOSPITAL AND HEALTHCARE FACILITIES, 2006 EDITION.

PLUMBING/FIRE PROTECTION:
1. NFPA 13: INSTALLATION OF SPRINKLER SYSTEMS – 2002
2. STATE OF MAINE INTERNAL PLUMBING CODE – 2005

HVAC:
1. MECHANICAL CODE: INTERNATIONAL MECHANICAL CODE, 2003 EDITION
2. NFPA 99 HEALTHCARE FACILITIES, 2002 EDITION
3. ENERGY CODE: ASHRAE 90.1 – 2001 EDITION WITH AMENDMENTS.
4. ASHRAE 62, 2001 EDITION
5. FIRE AND SMOKE DAMPER INSTALLATION: NFPA 90A AND NFPA 101 – 2003 EDITION
6. DUCT MOUNTED SMOKE DETECTORS: NFPA 72 EDITION

ELECTRICAL:
1. NFPA 70, 2005 EDITION
2. NFPA 72, 2003 EDITION
3. IESNA LIGHTING HANDBOOK REFERENCE AND APPLICATION 9TH EDITION

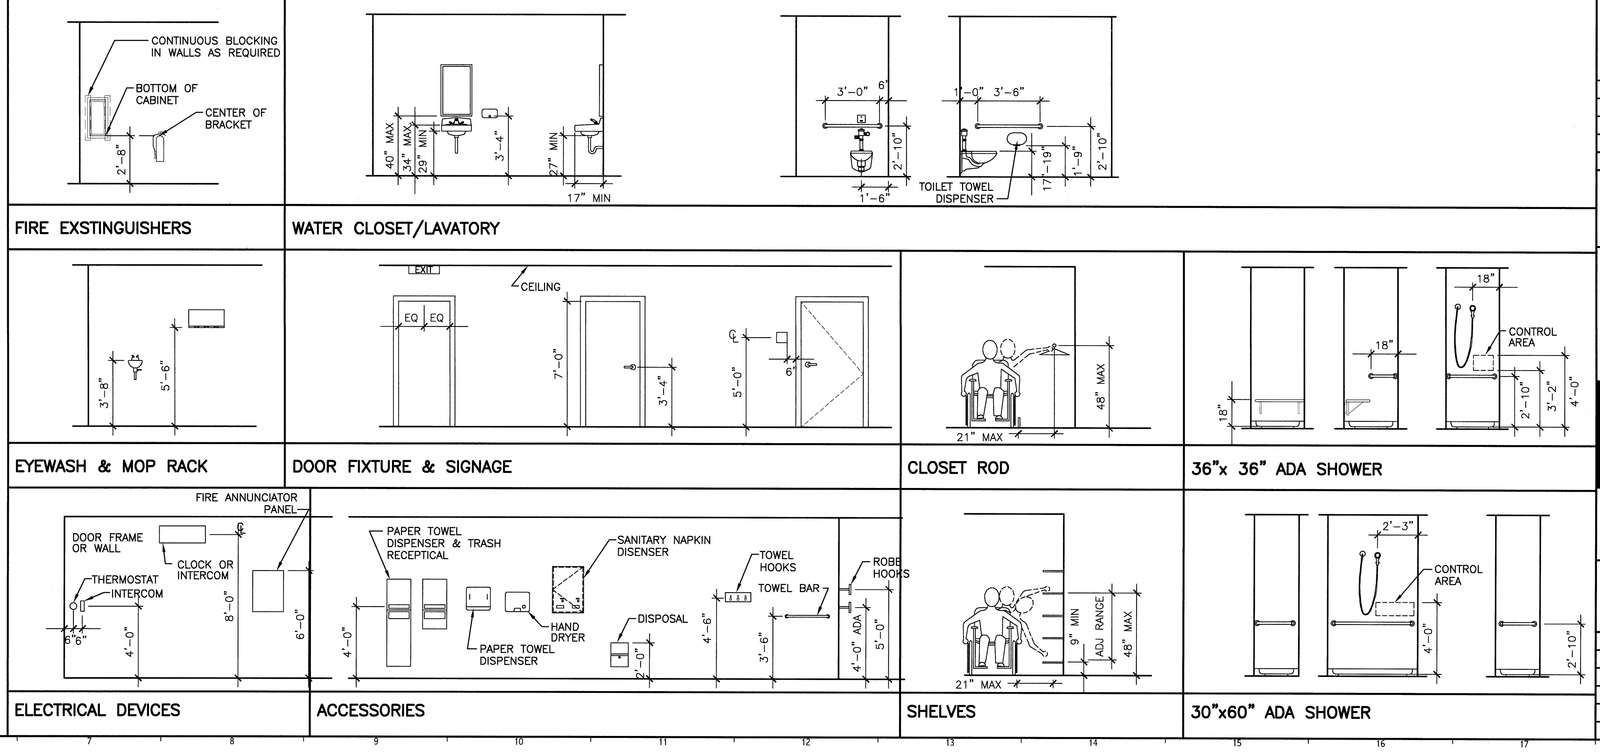

REV.	DESCRIPTION	DATE
0	ISSUED FOR CONSTRUCTION	9-12-08

ISSUED FOR CONSTRUCTION
9-12-08

CURRENT ISSUE STATUS:

LICENSED ARCHITECT
CRAIG DAVID PIPER
No. 2892
STATE OF MAINE

SMRT
ARCHITECTURE
ENGINEERING
PLANNING
INTERIOR DESIGN
COMMISSIONING
144 Fore Street/P.O. Box 618
Portland, Maine 04104
tel. (207) 772-3846
fax. (207) 772-1070
www.smrtinc.com

MAINE MEDICAL CENTER - RICHARDS WING 2ND FLOOR
INPATIENT SERVICES
PORTLAND, MAINE

COVER SHEET

SHEET TITLE:			
SCALE:	NOT TO SCALE	DATE:	
PROJECT MANAGER:	CDP	GRAPHIC SCALE:	0" 1"
JOB CAP/DRAWN:	MDR		
A/E OF RECORD:	CDP	SHEET No.	
SMRT CAD FILE:	GI001-08103	GI001	
PROJECT No.	08103		

©COPYRIGHT 2008 SMRT INC