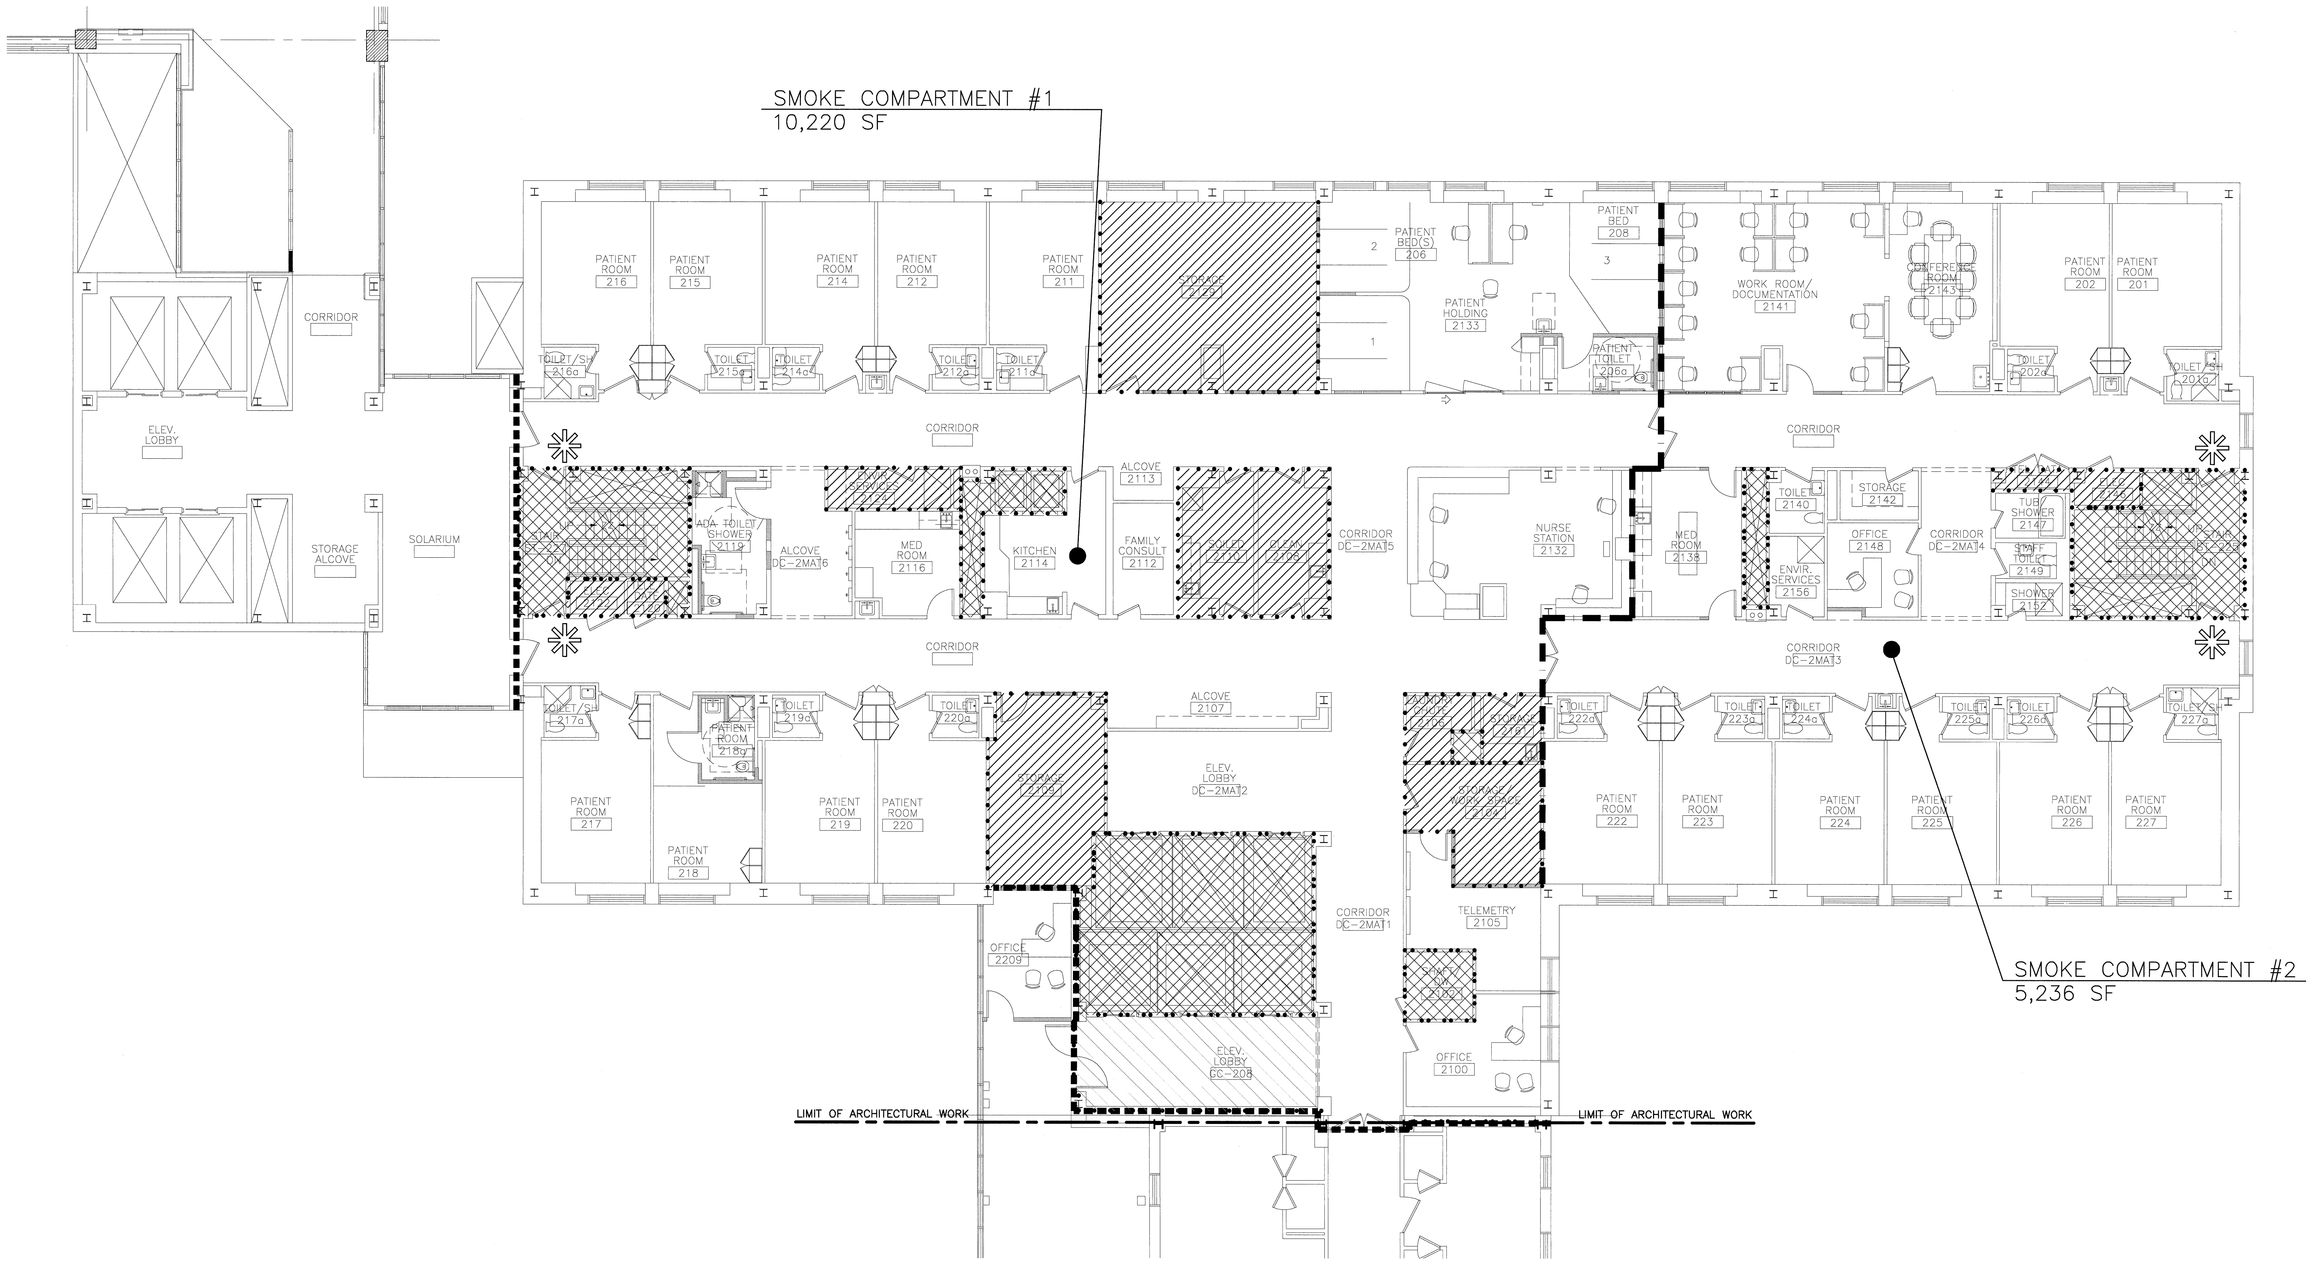

CODE COMPLIANCE NOTES:

1. SEE G1001 FOR APPLICABLE CODES
2. ALL PATIENT CORRIDORS SHALL BE A MINIMUM WIDTH OF 8'-0" CLEAR.
3. FLOORS SHALL BE CONSTRUCTED AS 2HR FIRE RATING.
4. AT ALL SMOKE PARTITIONS, SMOKE COMPARTMENT, 1HR AND 2HR WALLS/PARTITIONS, CONTRACTOR SHALL STENCIL EACH WALL ABOVE CEILING LEVEL WITH A LABEL DESIGNATING THE RATING OF THAT WALL AS DOCUMENTED ON A-005 AND A-006. STENCILING SHALL BE PROVIDED AT APPROXIMATELY 10'-0" INTERVALS.

KEY:

- LIMITS OF SMOKE COMPARTMENT (1-HR RATING)
- TRAVEL DISTANCE
- 1-HOUR PARTITION
- 2-HOUR PARTITION
- SMOKE PARTITION
- 2HR SEPARATION
- DESIGNATES POINT OF EGRESS
- 1-HOUR RATED AREA
- 2-HOUR RATED AREA

REV.	DESCRIPTION	DATE
0	ISSUED FOR CONSTRUCTION	9-12-08

ISSUED FOR CONSTRUCTION
9-12-08

CURRENT ISSUE STATUS:

LICENSED ARCHITECT CRAIG DAVID FIBER No. 2892 STATE OF MAINE

SMRT
ARCHITECTURE
ENGINEERING
PLANNING
INTERIOR DESIGN
COMMISSIONING
144 Fore Street/P.O. Box 618
Portland, Maine 04104
tel. (207) 772-3846
fax. (207) 772-1070
www.smrtinc.com

MAINE MEDICAL CENTER - RICHARDS WING 2ND FLOOR INPATIENT SERVICES
PORTLAND, MAINE

CODE COMPLIANCE PLAN

SHEET TITLE:

SCALE:	1/8" = 1'-0"	DATE:	9-12-08
PROJECT MANAGER:	CDP	GRAPHIC SCALE:	0" 1"
JOB CAP/DRAWN:	MDR		
A/E OF RECORD:	CDP	SHEET No.	
SMRT CAD FILE:	A-102-08103		A-102
PROJECT No.	08103		

© COPYRIGHT 2008 SMRT INC

A1	CODE COMPLIANCE PLAN
1/8"=1'-0"	*