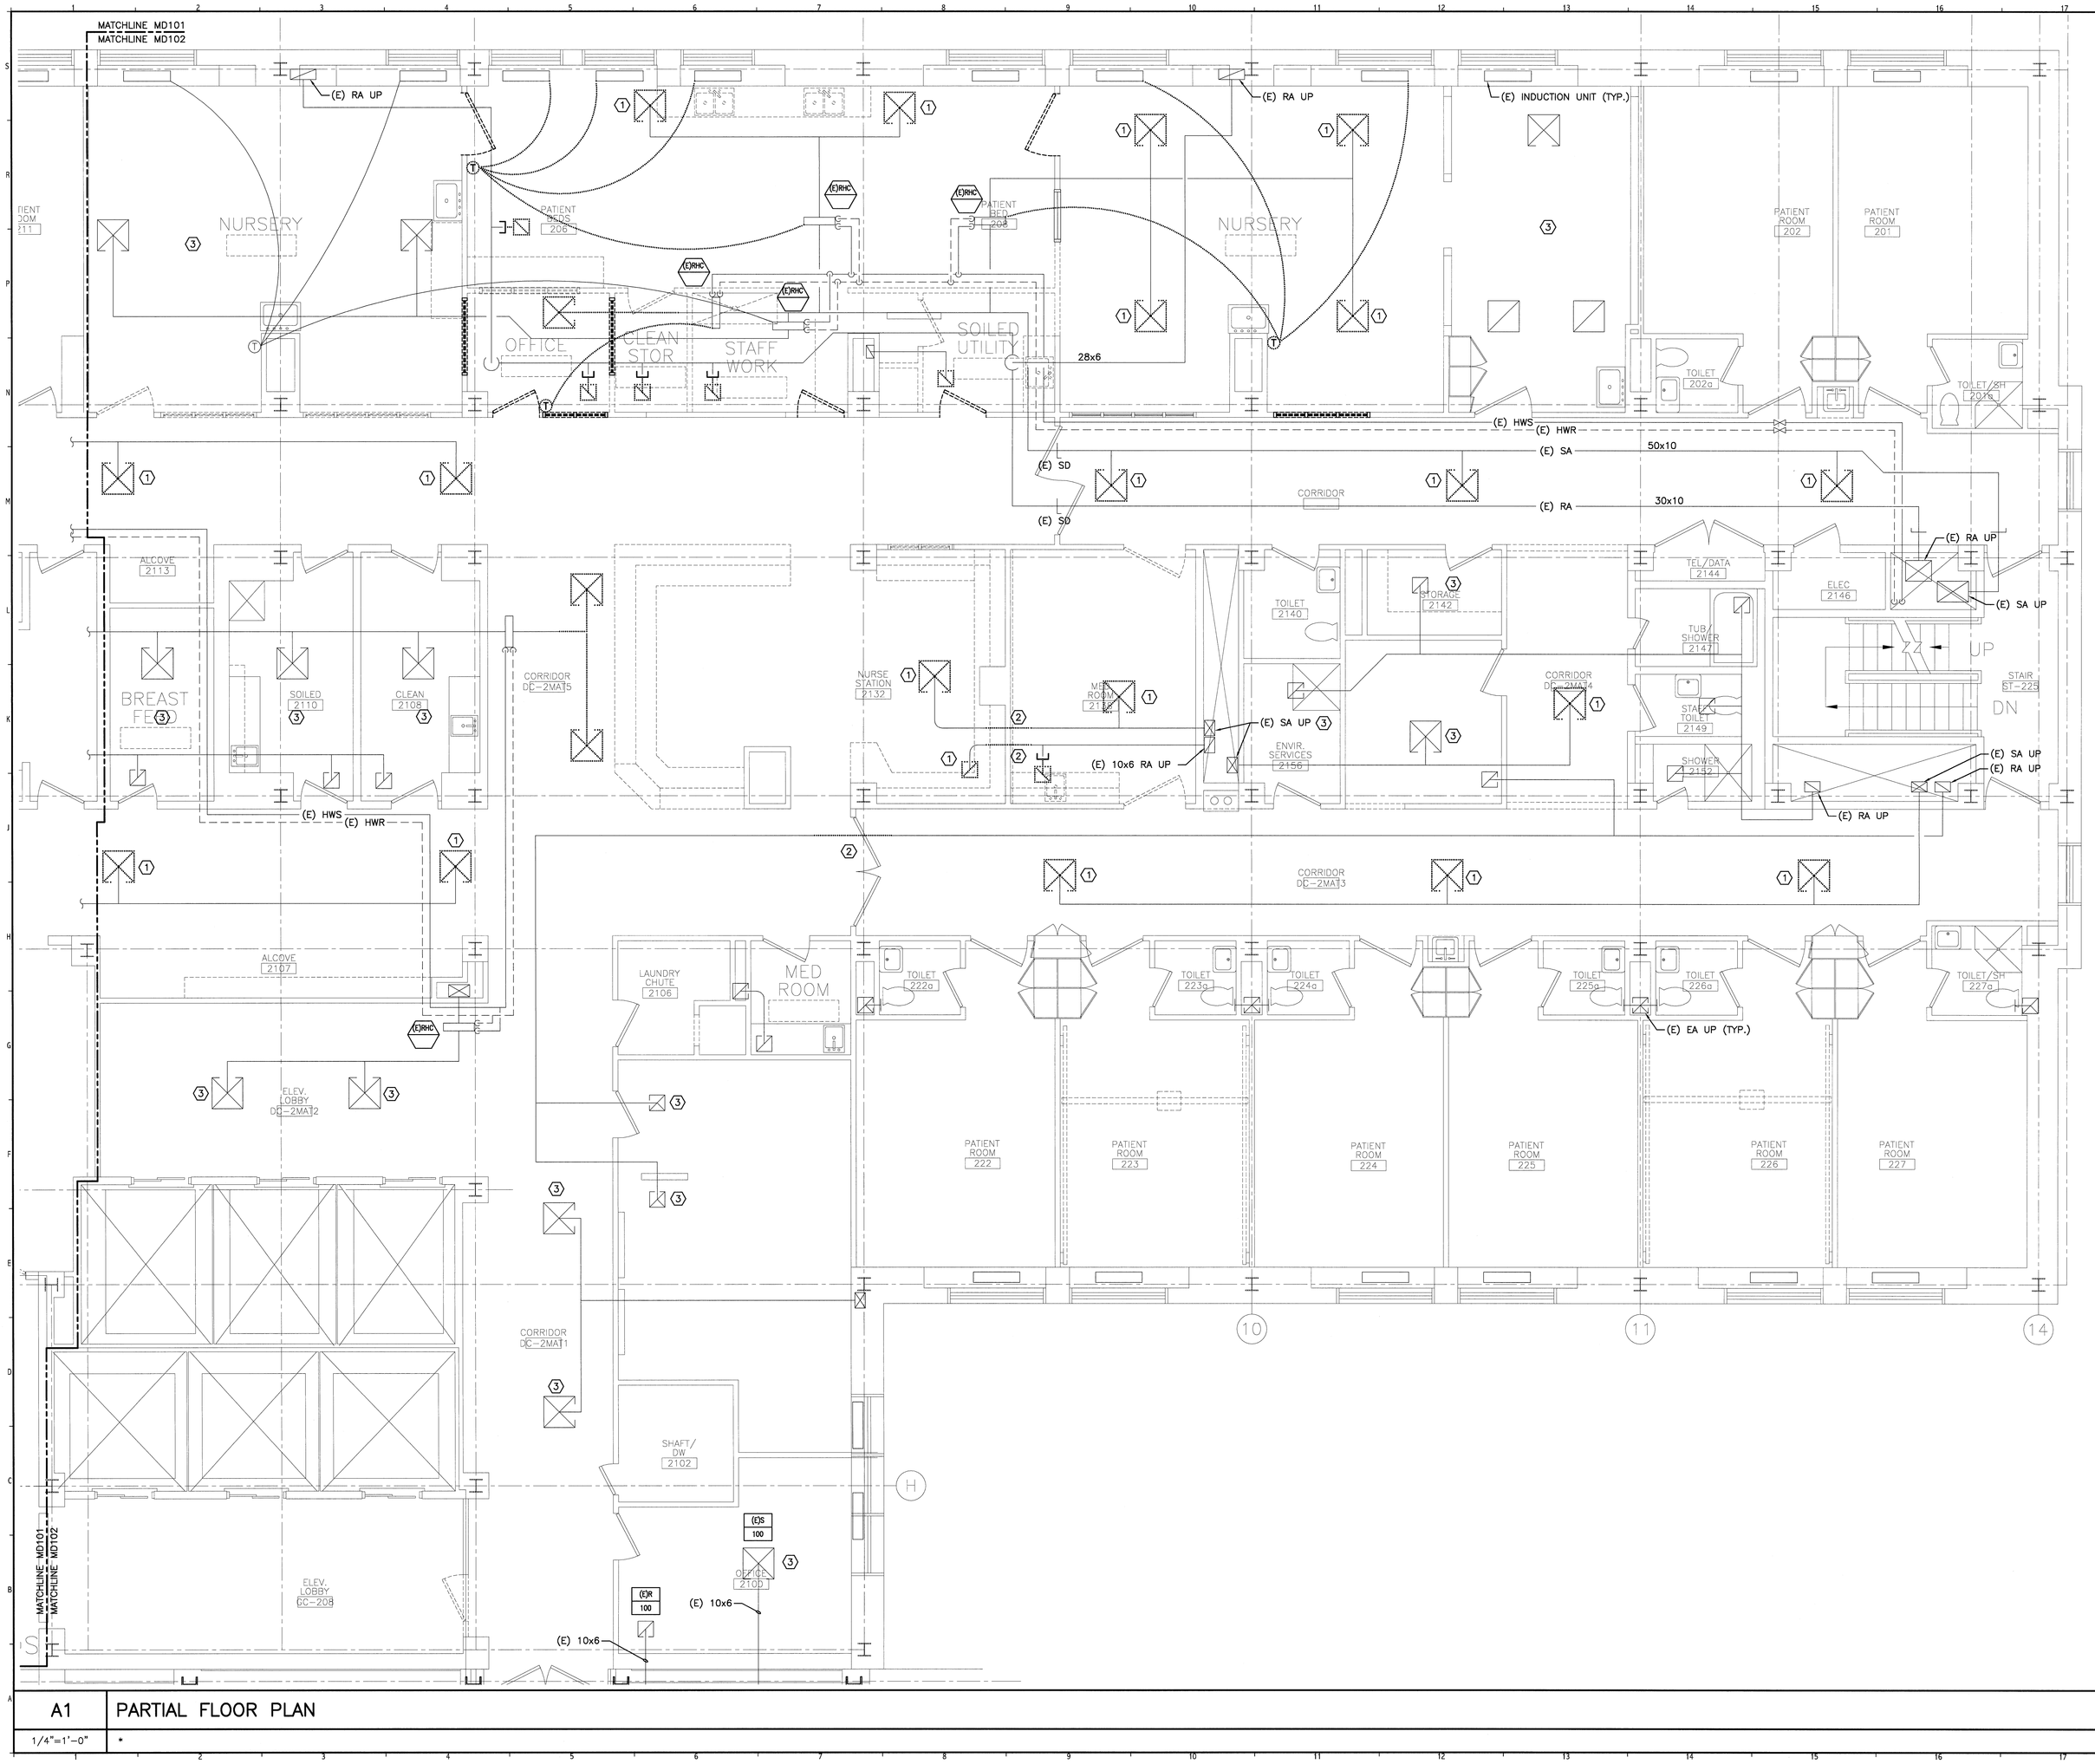

A1	PARTIAL FLOOR PLAN
1/4"=1'-0"	*

NOTES:

1. SEE NOTES ON M-001 FOR LEGENDS AND ABBREVIATIONS.

KEYED NOTES:

1. REMOVE EXISTING REGISTER/GRILLE/DIFFUSERS AS INDICATED. INSTALL NEW RGD IN NEW CEILING GRID AS INDICATED ON NEW CONDITIONS PLAN. EXTEND EXISTING BRANCH/FLEX DUCT AS NEEDED TO MEET THE NEW GRID. PROVIDE TRANSITIONS IF NECESSARY TO MATCH DIFFUSER NECK SIZE.
2. REMOVE SECTION OF EXISTING DUCT FOR INSTALLATION OF A NEW SMOKE DAMPER IN RATED WALL. SEE DETAIL G1/M-501 (SIMILAR) CONFIRM EXISTING DUCT SIZE PRIOR TO SD SELECTION.
3. EXISTING DIFFUSER, DUCTWORK AND ASSOCIATED HVAC SERVING ROOM SHALL REMAIN.

REV.	DESCRIPTION	DATE
0	ISSUED FOR CONSTRUCTION	9-12-08

ISSUED FOR CONSTRUCTION
9-12-08

CURRENT ISSUE STATUS:

STATE OF MAINE
KATHERINE M. EVERETT
No. 7[illegible]
LICENSED
PROFESSIONAL ENGINEER
9-12-08

SMRT
ARCHITECTURE
ENGINEERING
PLANNING
INTERIOR DESIGN
COMMISSIONING
144 Fore Street/P.O. Box 618
Portland, Maine 04104
tel. (207) 772-3846
fax. (207) 772-1070
www.smrtinc.com

MAINE MEDICAL CENTER - RICHARDS WING 2ND FLOOR
INPATIENT SERVICES
PORTLAND, MAINE

PARTIAL SECOND FLOOR
HVAC DEMOLITION PLAN
SHEET TITLE:

SCALE:	1/4" = 1'-0"	DATE:	9-12-08
PROJECT MANAGER:	CDP	GRAPHIC SCALE:	0" 1"
JOB CAP/DRAWN:	MDR/DIL		
A/E OF RECORD:	KME	SHEET No.	MD102
SMRT CAD FILE:	MD102-08103		
PROJECT No.	08103		

© COPYRIGHT 2008 SMRT INC.