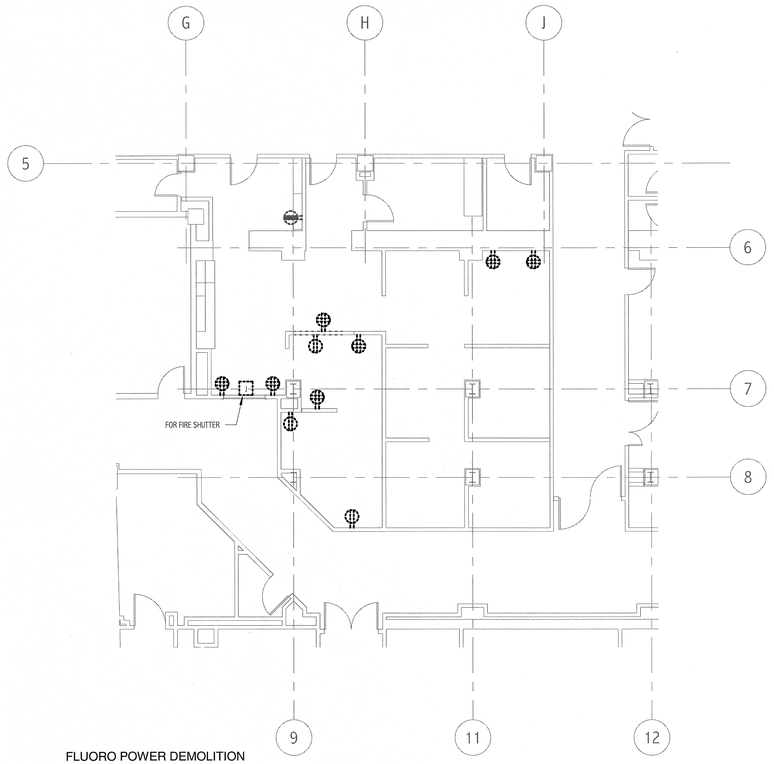

3 FLUORO POWER DEMOLITION BASEMENT PLAN
1/8" = 1'-0"

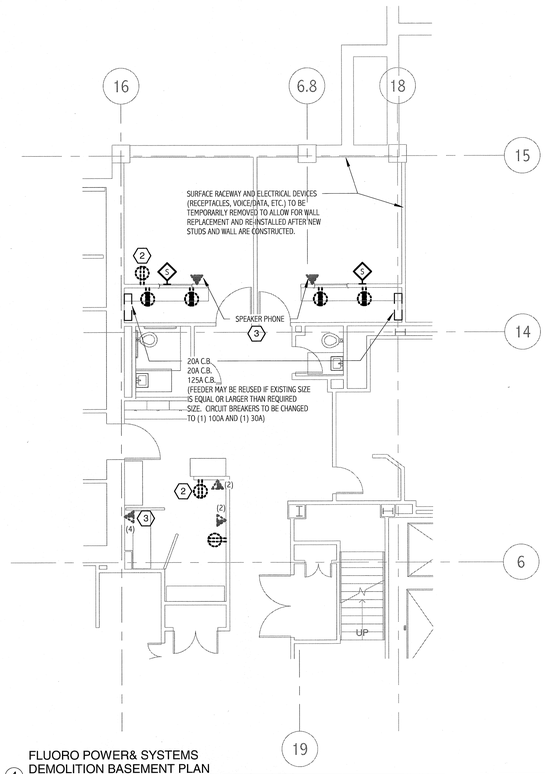

4 FLUORO POWER& SYSTEMS DEMOLITION BASEMENT PLAN
1/8" = 1'-0"

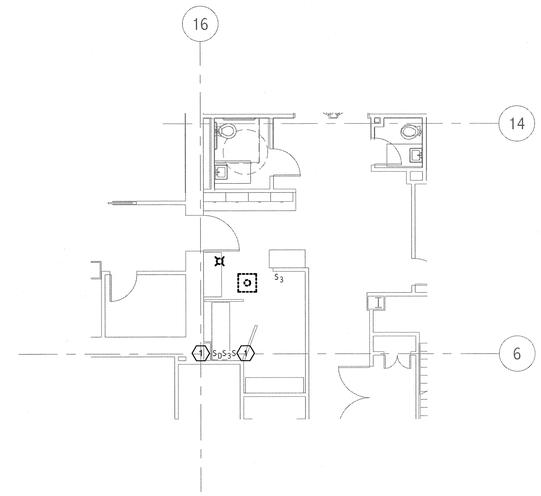

5 FLOURO LIGHTING DEMOLITION BASEMENT PART PLAN
1/8" = 1'-0"

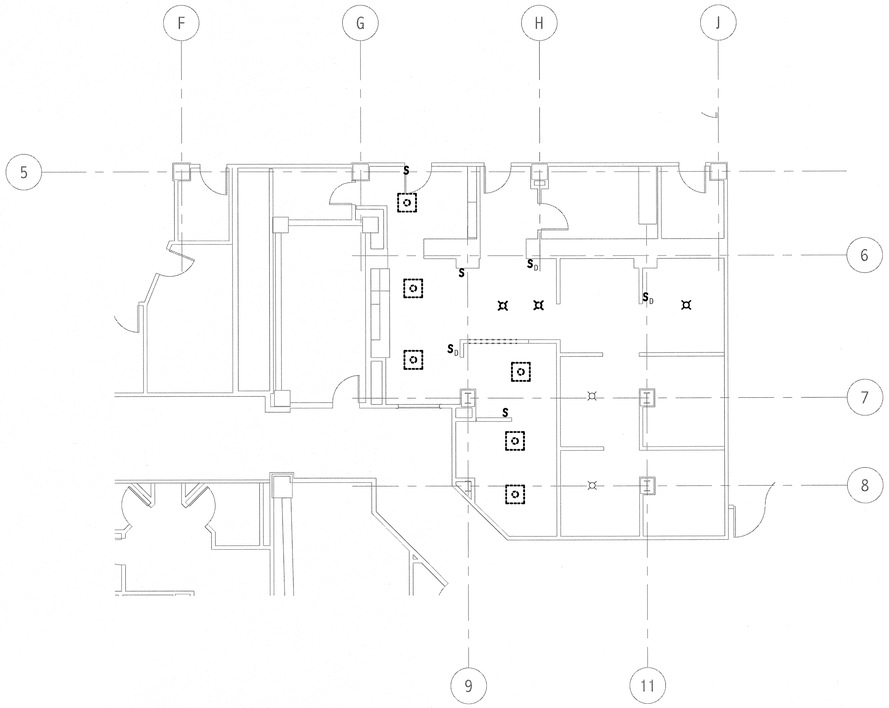

1 FLUORO LIGHTING DEMOLITION BASEMENT PLAN
1/8" = 1'-0"

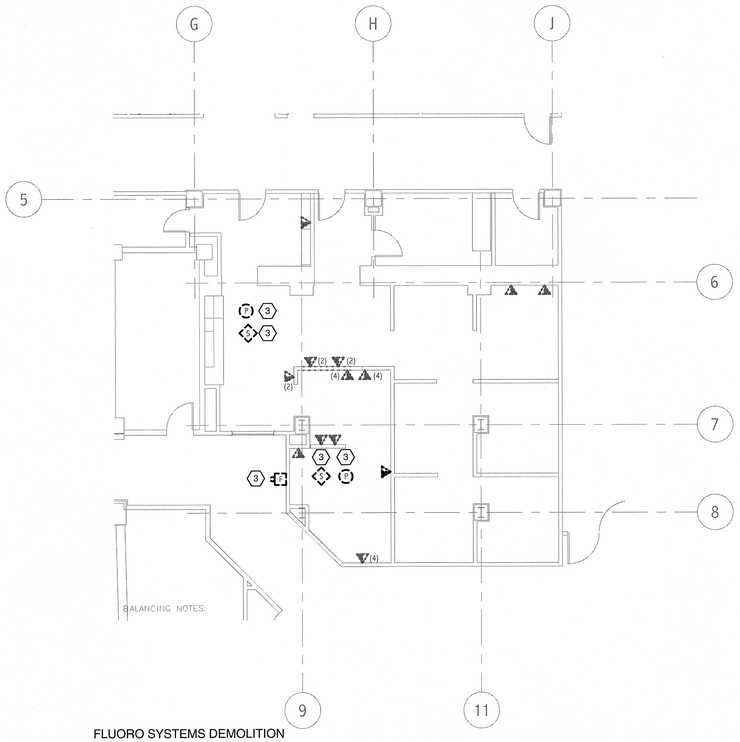

2 FLUORO SYSTEMS DEMOLITION BASEMENT PLAN
1/8" = 1'-0"

GENERAL NOTE:

1. SEE SHEET E-001 FOR LEGEND AND GENERAL NOTES.

KEYED NOTES:

1. TO BE RELOCATED. SEE EL101 FOR NEW LOCATION.
2. TO BE RELOCATED. SEE EP101 FOR NEW LOCATION.
3. TO BE RELOCATED. SEE EY101 FOR NEW LOCATION.

144 Fore Street/P.O. Box 618
Portland, Maine 04104
tel. (207) 772-3846
fax. (207) 772-1070
www.smrtinc.com

ARCHITECTURE
ENGINEERING
PLANNING
INTERIOR DESIGN
COMMISSIONING

SMRT

STATE OF MAINE
JON P. PERRUZZI
NO. 7707
LICENSED PROFESSIONAL ENGINEER
Rev. 0 8/24/10

PROJECT NORTH
MAG NORTH

Bramhall Radiology
FLUORO RENOVATIONS
PORTLAND, ME

ISSUED FOR CONSTRUCTION
08.24.10

CURRENT ISSUE STATUS:

REV	DESCRIPTION	DATE
0	ISSUED FOR CONSTRUCTION	8.24.10

GRAPHIC SCALE: 0" 1"

SCALE:	1/8" = 1'-0"
PROJECT MANAGER:	DJV
JC/DRAWN BY:	CDS
A/E OF RECORD:	JPP
PROJECT NO:	09022-02
DATE:	8.24.10

SHEET TITLE:
FLUORO DEMOLITION BASEMENT PLAN

SHEET No.
ED 101

©COPYRIGHT 2008 SMRT INC