GENERAL NOTES:

1. SE SHEET PL001 FOR LEGEND AND GENERAL NOTES.

KEYED NOTES:

1. 1/2" O2 D/W TO OUTLET (TYP. 2), 3/4"MV D/W TO OUTLET (TYP. 3), AND 1/2" MA D/W TO OUTLET (SEE ARCHITECTURAL DRAWINGS FOR LOCATIONS).
2. 1/2" O2 D/W TO OUTLET (TYP. 2), AND 1/2" MA D/W TO OUTLET (SEE ARCHITECTURAL DRAWINGS FOR LOCATIONS).
3. 3/4"MV D/W TO OUTLET (TYP. 2) (SEE ARCHITECTURAL DRAWINGS FOR LOCATIONS).
4. 1/2" O2 D/W TO OUTLET (TYP. 2), 3/4"MV D/W TO OUTLET (TYP. 3), AND 1/2" MA DROP AND CONNECT TO FIELD FABRICATED STAINLESS STEEL MED GAS CEILING PLANEL. (SEE ARCHITECTURAL DRAWINGS FOR LOCATION).

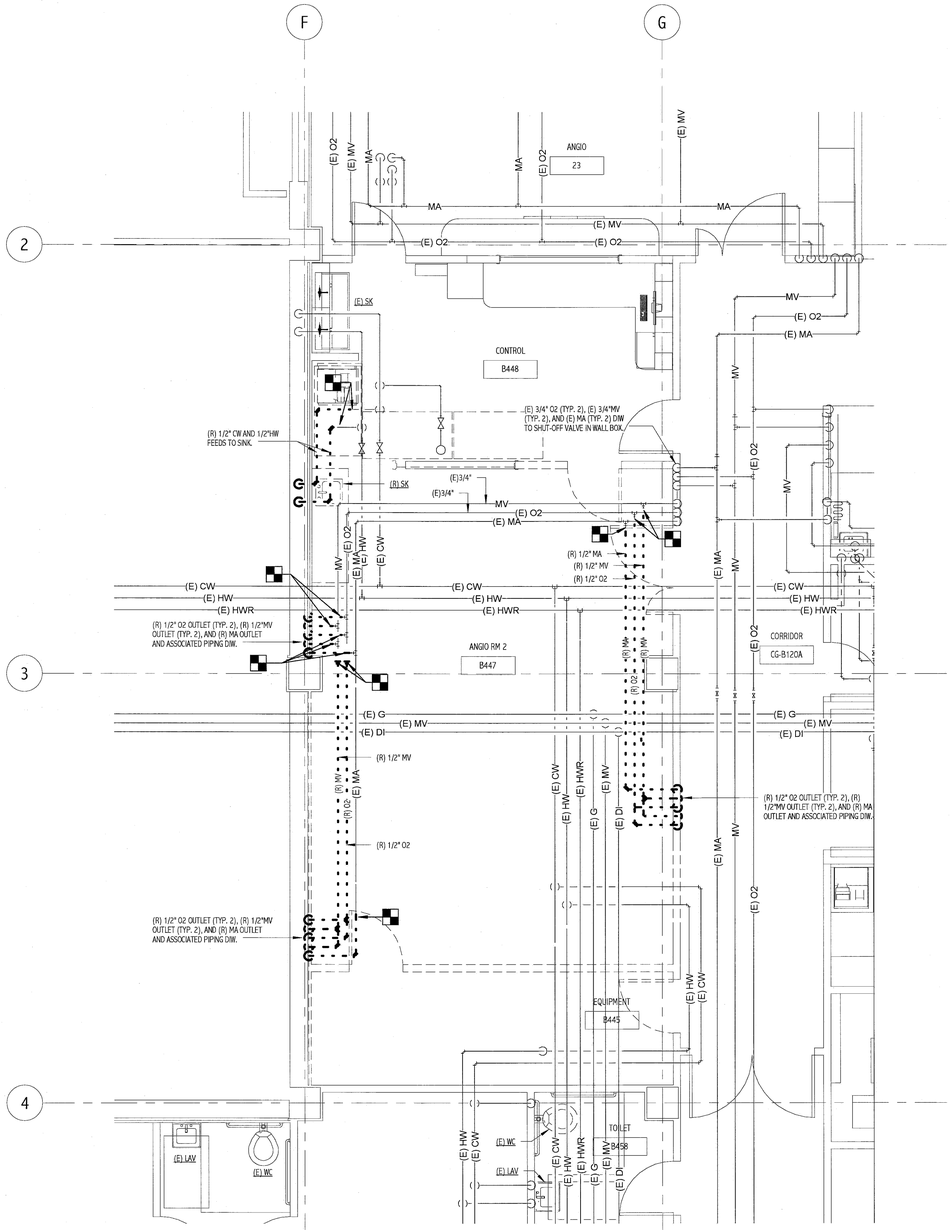

1 PLUMBING SUPPLY PIPING DEMOLITION PLAN
1/4" = 1'-0"

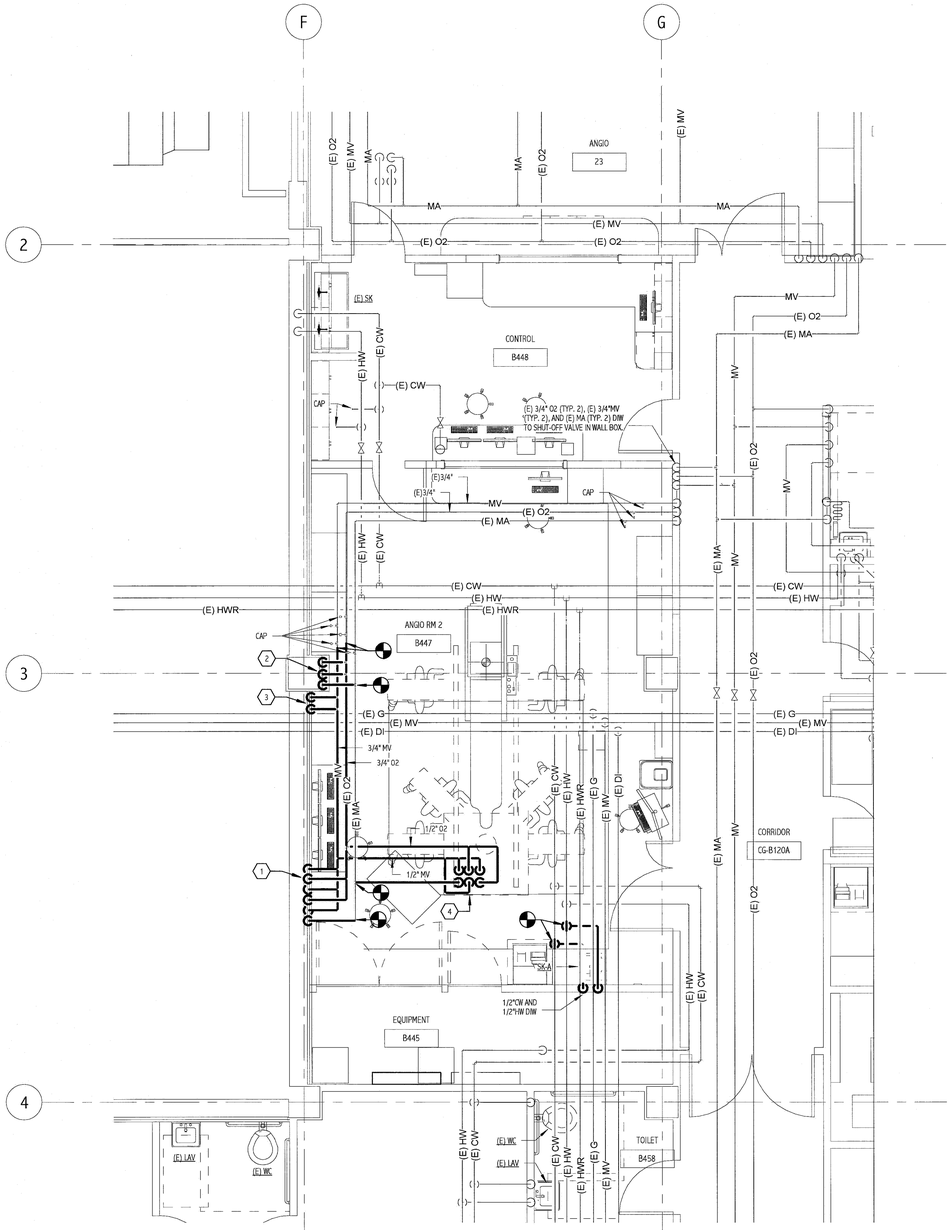

2 PLUMBING SUPPLY PIPING PLAN
1/4" = 1'-0"

144 Fore Street/P.O. Box 618
Portland, Maine 04104
tel. (207) 772-3846
fax. (207) 772-1070
www.smrtinc.com

ARCHITECTURE
ENGINEERING
PLANNING
INTERIOR DESIGN
COMMISSIONING

SMRT

STATE OF MAINE
TODD A. CHASE
No. 8241
LICENSED
PROFESSIONAL ENGINEER
1-26-12

PROJECT NORTH
HARBOR VIEW

MAINE MEDICAL CENTER
ANGIO SINGLE PLANE - ROOM 2
PORTLAND, ME

ISSUED FOR PERMITTING
01.27.12

CURRENT ISSUE STATUS:

REV	DESCRIPTION	DATE

GRAPHIC SCALE: 0" 1"

SCALE:	1/4" = 1'-0"
PROJECT MANAGER:	DJV
JC/DRAWN BY:	KPB
A/E OF RECORD:	TAC
PROJECT NO:	11127
DATE:	

SHEET TITLE:
ANGIO SUITE PLUMBING SUPPLY PIPING PLANS PLANS - BASEMENT FLOOR

SHEET No.
PL101

©COPYRIGHT 2008 SMRT INC.