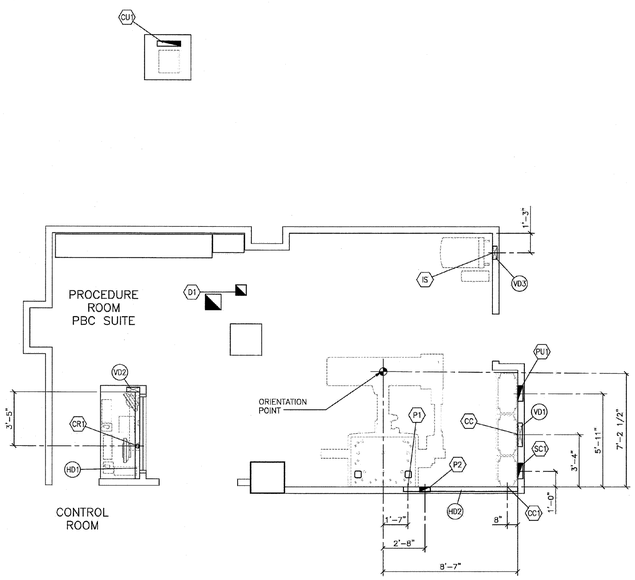

ELECTRICAL DIMENSION PLAN

SCALE: 1/4" = 1'-0"

CEILING HEIGHT RANGE	RECOMMENDED CEILING HEIGHT
9'-0 1/4" – 10'-6"	9'-6 3/8"

SYM	DATE	DESCRIPTION
2	01/04/12	R-101RD VERSION DATED 12/05/11 APPROVED BY CUSTOMER FOR FINALS

—ISSUE BLOCK—

ATTENTION:

- THIS DRAWING IS DESIGNED TO CONFORM TO FEATURES AND EQUIPMENT REQUIREMENTS PRESENTED AT THE TIME OF THEIR PREPARATION. SINCE BOTH THESE FACTORS ARE SUBJECT TO DESIGN MODIFICATION, THEY ARE NOT TO BE USED FOR CONSTRUCTION PURPOSES.
- THIS SET OF PLANS REPRESENTS A COMPLETE SET OF DETAILS AND SHOULD NOT BE SEPARATED.
- IT IS RECOMMENDED THAT THE SIEMENS DRAWINGS BE INCORPORATED WITH THE CONSTRUCTION DOCUMENTS FOR REFERENCE.
- ALL DIMENSIONS SHOWN ON THIS DRAWING ARE FROM FINISHED SURFACES.
- THIS DRAWING DOES NOT PROVIDE RADIATION SHIELDING REQUIREMENTS FOR X-RAY AND ASSOCIATED EQUIPMENT. THE CUSTOMER IS RESPONSIBLE FOR CONSULTING WITH A REGISTERED RADIATION PHYSICIST TO SPECIFY RADIATION PROTECTION.

PROJECT MANAGER: RICK DEISTER
TEL: (207) 712-3205
VMAIL: EXT:
FAX: (207) 929-3776
EMAIL: RICK.DEISTER@SIEMENS.COM

SIEMENS

MAINE MEDICAL CENTER
22 BRAMHALL ST, PORTLAND, ME 04102
PBC SUITE – ARTIS ZEE MULTI-PURPOSE

THE USE OR REPRODUCTION OF THIS TITLE BLOCK WITHOUT SIEMENS AUTHORIZATION WILL RESULT IN PROSECUTION UNDER FULL EXTENT OF THE LAW.
ALL RIGHTS ARE RESERVED.

SCALE: AS NOTED | REF. #: 30152323 | PROJECT #: 1102468 | SHEET 6 OF 8 | DATE: 01/04/12 | DRAWN BY: J.PAOLUCCI | CHECKED:

SHEET: E-102

ARTIS ZEE MULTIPURPOSE
01/03/12

REFERENCE DOCUMENT – NOT FOR CONSTRUCTION

144 Fore Street/P.O. Box 618
Portland, Maine 04104
tel. (207) 772-3846
fax. (207) 772-1070
www.smrtinc.com

ARCHITECTURE
ENGINEERING
PLANNING
INTERIOR DESIGN
COMMISSIONING

SMRT

PROJECT NORTH
HARCH-PN

MAINE MEDICAL CENTER
HOLDING, RADCU & PBC RENOVATION
PORTLAND, ME

ISSUED FOR CONSTRUCTION
02.24.12

CURRENT ISSUE STATUS:

REV	DESCRIPTION	DATE

GRAPHIC SCALE: 0" 1"

SCALE:	
PROJECT MANAGER:	KD
K/DRAWN BY:	
A/E OF RECORD:	KD
PROJECT NO:	11063
DATE:	2.24.12

SHEET TITLE:
VENDOR EQUIPMENT DRAWINGS SHEET 7

SHEET No.
Q-007

©COPYRIGHT 2008 SMRT INC.

NOTE: THIS DRAWING WAS NOT PREPARED BY SMRT. IT IS PROVIDED FOR COORDINATION AND REFERENCE PURPOSES ONLY.