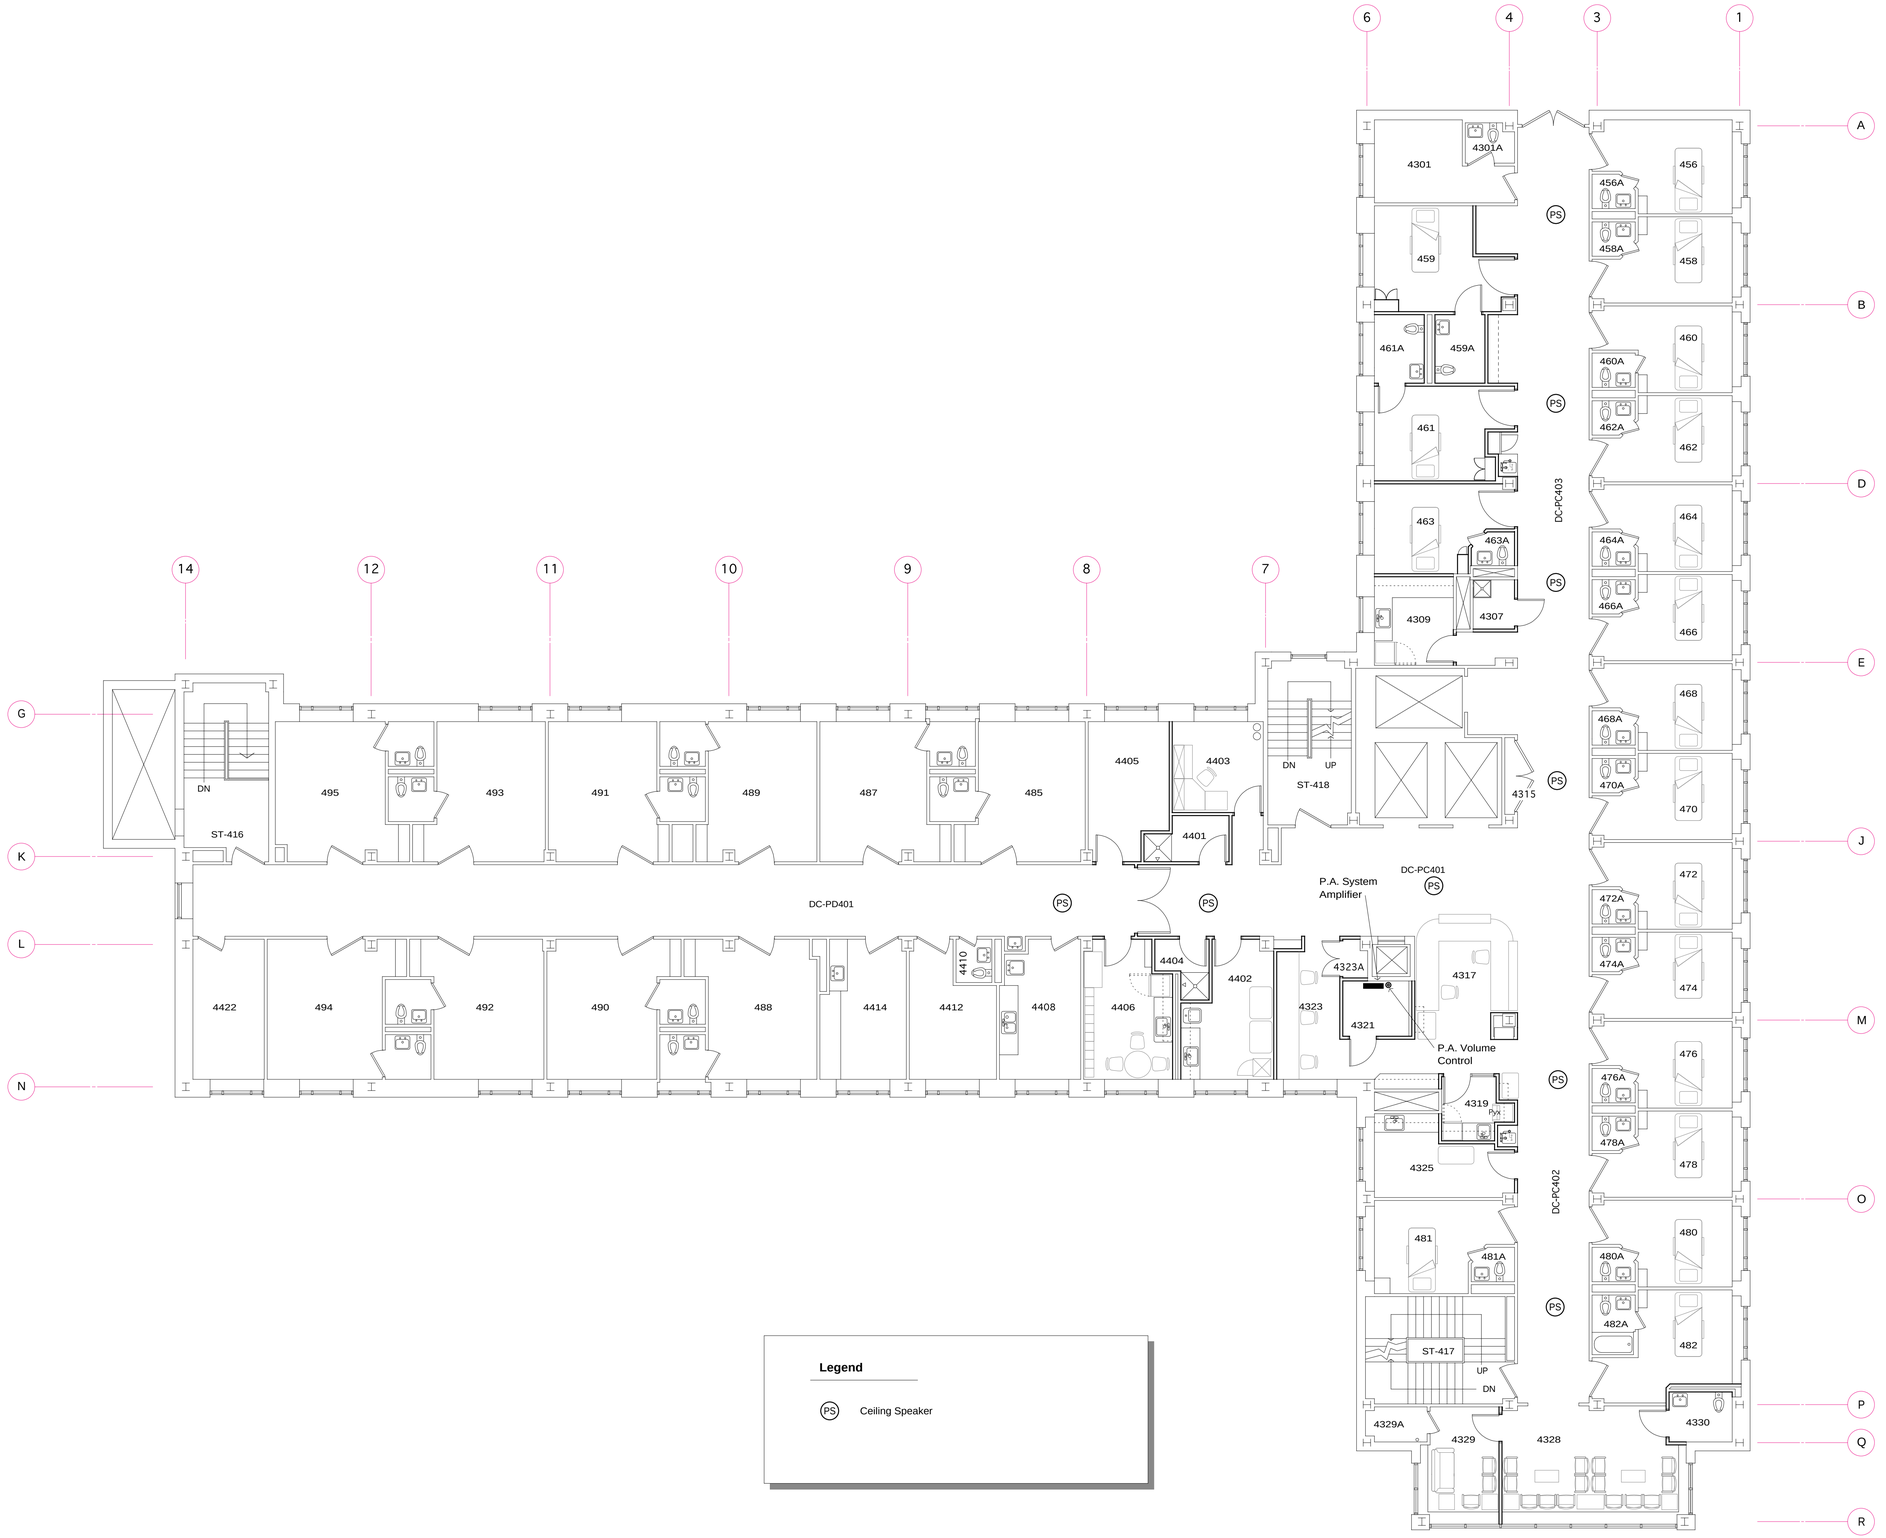

P 4

Renovation

Pavilion C
Fourth Floor

Maine Medical Center
Portland, Maine
04102

Architect
Winton Scott Architects
Portland, Maine

Mechanical Engineering
Mechanical Systems Engineers
Yarmouth, Maine

Electrical Engineering
Ames & Hewett
Winthrop, Maine

P. A. System Plan

PA 1

Scale: 1/8" = 1' - 0"

October 30, 2001