## Door Types

1/4" = 1'-0"

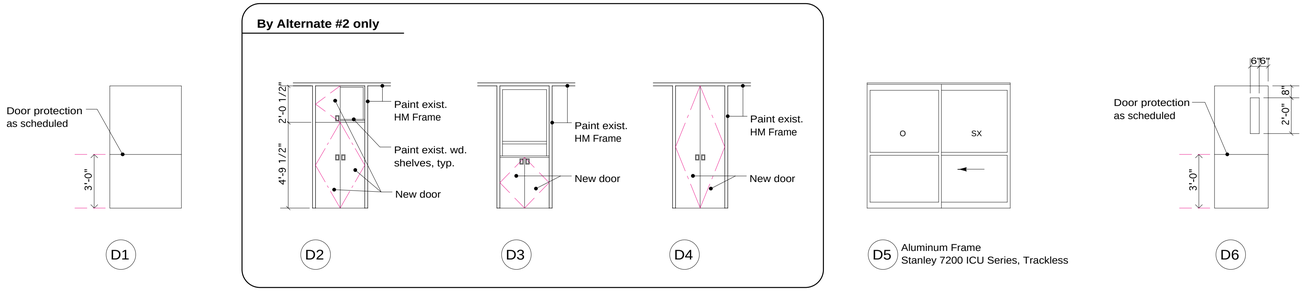


## Frame Types

1/4" = 1'-0"

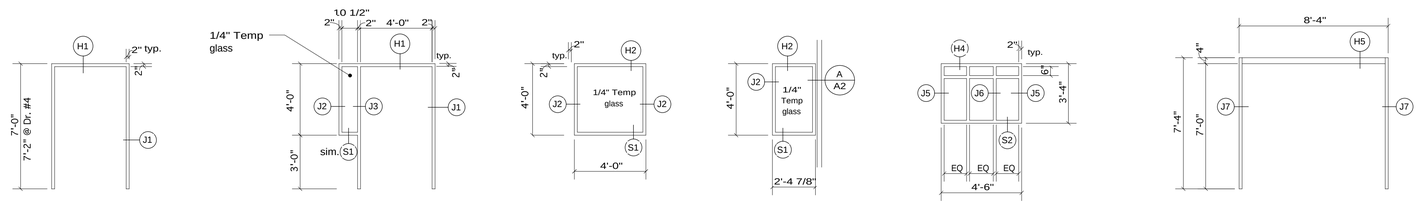


### Door and Frame Schedule by Alternate #2

| Door No. | Size | Thickness | Door Material | Door Finish | Door Type | Frame Material | Frame Finish | Frame Type | Head | Jamb | Hardware | Threshold | Label | Protection | Remarks |
|---|---|---|---|---|---|---|---|---|---|---|---|---|---|---|---|
| 101 | 3' 6" x 6' 10" **(verify)** | 1 3/4" | WD | NAT | D1 | Exist HM | PTD | F1 | - | - | HW4 | - | - | | |
| 102 | 2' 6" x 6' 10" **(verify)** | 1 3/4" | WD | NAT | " | Exist HM | PTD | F1 | - | - | HW5 | - | - | | 1" undercut |
| 103 | PR 1' 4 1/2" x 6' 10" **(verify)** | 1 3/4" | WD | NAT | D4 | Exist HM | PTD | F1 | - | - | HW6 | - | - | | |
| 104 | 3' 0" x 6' 10" **(verify)** | 1 3/4" | WD | NAT | " | Exist HM | PTD | F1 | - | - | HW2A | - | - | | |
| 105 | * PR 1' 4 1/2" x 4' 9 1/2" / 1' 0" x 2' 0 1/2" **(verify)** | 1 3/4" | WD | NAT | D2 | Exist HM | PTD | F1 | - | - | HW6 | - | - | | |
| 106 | 1' 4 1/2" x 6' 10" **(verify)** | 1 3/4" | WD | NAT | D4 sim. | Exist HM | PTD | F1 | - | - | HW6 | - | - | | |
| 107 | 3' 6" x 6' 10" **(verify)** | 1 3/4" | WD | NAT | D6 | Exist HM | PTD | F1 | - | - | HW2A | - | - | DP1 | |
| 108 | 2' 8" x 6' 10" **(verify)** | 1 3/4" | WD | NAT | D6 | Exist HM | PTD | F1 | - | - | HW2A | - | - | | |
| 109 | 3' 0" x 6' 10" **(verify)** | 1 3/4" | WD | NAT | D6 | Exist HM | PTD | F1 | - | - | HW8 | - | 45 min. | DP1 | |
| 110 | 3' 0" x 6' 10" **(verify)** | 1 3/4" | WD | NAT | D6 | Exist HM | PTD | F1 | - | - | HW2A | - | 45 min. | DP1 | |
| 111 | 3' 0" x 6' 10" **(verify)** | 1 3/4" | WD | NAT | D6 | Exist HM | PTD | F1 | - | - | HW2A | - | 45 min. | | |
| 112 | 2' 8" x 6' 10" **(verify)** | 1 3/4" | WD | NAT | D6 | Exist HM | PTD | F1 | - | - | HW2A | - | 45 min. | | |
| 113 | 3' 0" x 6' 10" **(verify)** | 1 3/4" | WD | NAT | D1 | Exist HM | PTD | F1 | - | - | HW2A | - | 45 min. | | 1" undercut |
| 114 | 2' 2" x 6' 10" **(verify)** | 1 3/4" | WD | NAT | D1 | Exist HM | PTD | F1 | - | - | HW5 | - | - | | 1" undercut |
| 115 | 2' 2" x 6' 10" **(verify)** | 1 3/4" | WD | NAT | D1 | Exist HM | PTD | F1 | - | - | HW5 | - | - | | 1" undercut |
| 116 | PR 3' 5" x 6' 10" **(verify)** | 1 3/4" | WD | NAT | D1 | Exist HM | PTD | F1 | - | - | HW4 | - | - | | |
| 117 | 2' 8" x 6' 10" **(verify)** | 1 3/4" | WD | NAT | D1 | Exist HM | PTD | F1 | - | - | HW2A | T1 | - | | |
| 118 | 3' 10 1/2" x 6' 10" **(verify)** | 1 3/4" | WD | NAT | D1 | Exist HM | PTD | F1 | - | - | HW2A | - | - | | |
| 119 | 3' 0" x 6' 10" **(verify)** | 1 3/4" | WD | NAT | D1 | Exist HM | PTD | F1 | - | - | HW7 | - | 45 min. | DP1 | Reuse existing secure lockset |
| 120 | 3' 0" x 6' 10" **(verify)** | 1 3/4" | WD | NAT | D6 | Exist HM | PTD | F1 | - | - | HW8 | - | 45 min. | DP1 | |
| 121 | 3' 6" x 6' 10" **(verify)** | 1 3/4" | WD | NAT | D6 | Exist HM | PTD | F1 | - | - | HW2A | - | - | DP1 | |
| 122 | PR 1' 4 1/2" x 2' 10" **(verify)** | 1 3/4" | WD | NAT | D3 | Exist HM | PTD | F1 | - | - | HW6A | - | - | | Weld Soss steel reinforcement to exist. HM frame |
| 123 | * PR 1' 4 1/2" x 4' 9 1/2" / 1' 0" x 2' 0 1/2" **(verify)** | 1 3/4" | WD | NAT | D2 | Exist HM | PTD | F1 | - | - | HW6 | - | - | | |
| 124 | PR 1' 4 1/2" x 6' 10" **(verify)** | 1 3/4" | WD | NAT | D4 | Exist HM | PTD | F1 | - | - | HW6 | - | - | | |

### Door and Frame Schedule by Base Bid

| Door No. | Size | Thickness | Door Material | Door Finish | Door Type | Frame Material | Frame Finish | Frame Type | Head | Jamb | Hardware | Threshold | Label | Protection | Remarks |
|---|---|---|---|---|---|---|---|---|---|---|---|---|---|---|---|
| 1 | 3' 0" x 6' 10" | 1 3/4" | WD | NAT | D1 | HM | PTD | F1 | H1 | J1 | HW2 | T1 | - | | |
| 2 | 4' 0" x 6' 10" | 1 3/4" | WD | NAT | D1 | HM | PTD | F1 | H1 | J1 | HW1 | - | - | DP2 | |
| 3 | 4' 0" x 6' 10" | 1 3/4" | WD | NAT | D1 | HM | PTD | F2 | H1 | J1/J3 | HW1 | - | - | DP2 | |
| 4 | 3' 0" x 7' 0" | 1 3/4" | WD | NAT | D1 | HM | PTD | F1 | H1 | J1 | HW3 | - | 45 min. | | Secure Access Lockset reused from door #7 |
| 5 | 3' 0" x 6' 10" | 1 3/4" | WD | NAT | D1 | HM | PTD | F1 | H1 | J1 | HW2 | T1 | - | | |
| 6 | 3' 6" x 6' 10" | 1 3/4" | WD | NAT | D1 | HM | PTD | F1 | H3 | J4 | HW2 | T2 | 45 min. | DP1 | 1" undercut |
| 7 | Exist. 4' 0" x 6' 10" | 1 3/4" | S & P | Exist. | D1 | Exist.HM | PTD | F1 | - | - | HW1 | - | - | | Secure Access Lockset relocated to door #4 |
| 8 | PR 4' 0" x 6' 10 1/2" | 1 3/4" | AL | - | D5 | AL | - | F6 | H5 | J7 | by Dr. Mfc | - | - | | * Aluminum Slider by Stanley 7200 ICU/CCU Series |

### Legend

| | |
|---|---|
| S & P | Sand out all scratches, fill gouges and provide 2 coats satin polyurethane. |
| Exist WD | Existing wood door. |
| Exist HM | Existing metal door or frame. |
| WD | New wood door. |
| HM | New metal door or frame. |
| AL | New aluminum door or frame. |

| | | |
|---|---|---|
| DP-1 | Door Protection Type 1 (By Section 10265): | - PVC 36" high door protection, both sides, surface mounted. |
| DP-2 | Door Protection Type 2 (By Section 10265): | - PVC 36" high door protection, both sides, surface mounted.<br>- Hinge edge protector recessed flush with door surface.<br>- Strike edge protector recessed flush with door surface. |

### Notes

1. On all doors not indicated on the schedule sand smooth, fill gouges and provide two coats of satin. Paint all existing farmes.

**Richards Wing**

**Fifth Floor**

**Renovations**

**Maine Medical Center**

Portland, Maine 04102

*Architect*

**Winton Scott Architects, PA**

Portland, Maine

*Mechanical Engineering*

**Mechanical Systems Engineers**

Yarmouth, Maine

*Electrical Engineering*

**Bartlett Design**

Bath, Maine

Door Schedules and Types

# A 9

Scale: AS NOTED

April 10, 2002