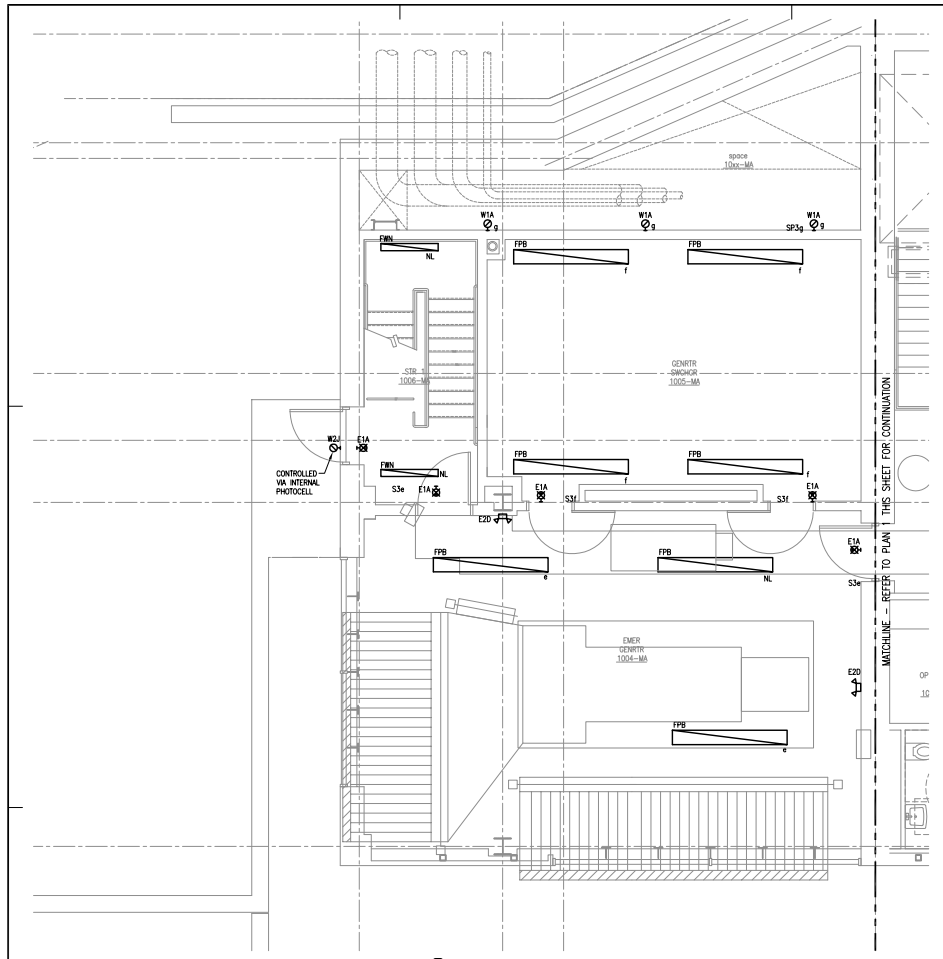

2 LEVEL 1 LIGHTING PLAN – GENERATOR PLANT
1/4"=1'-0"

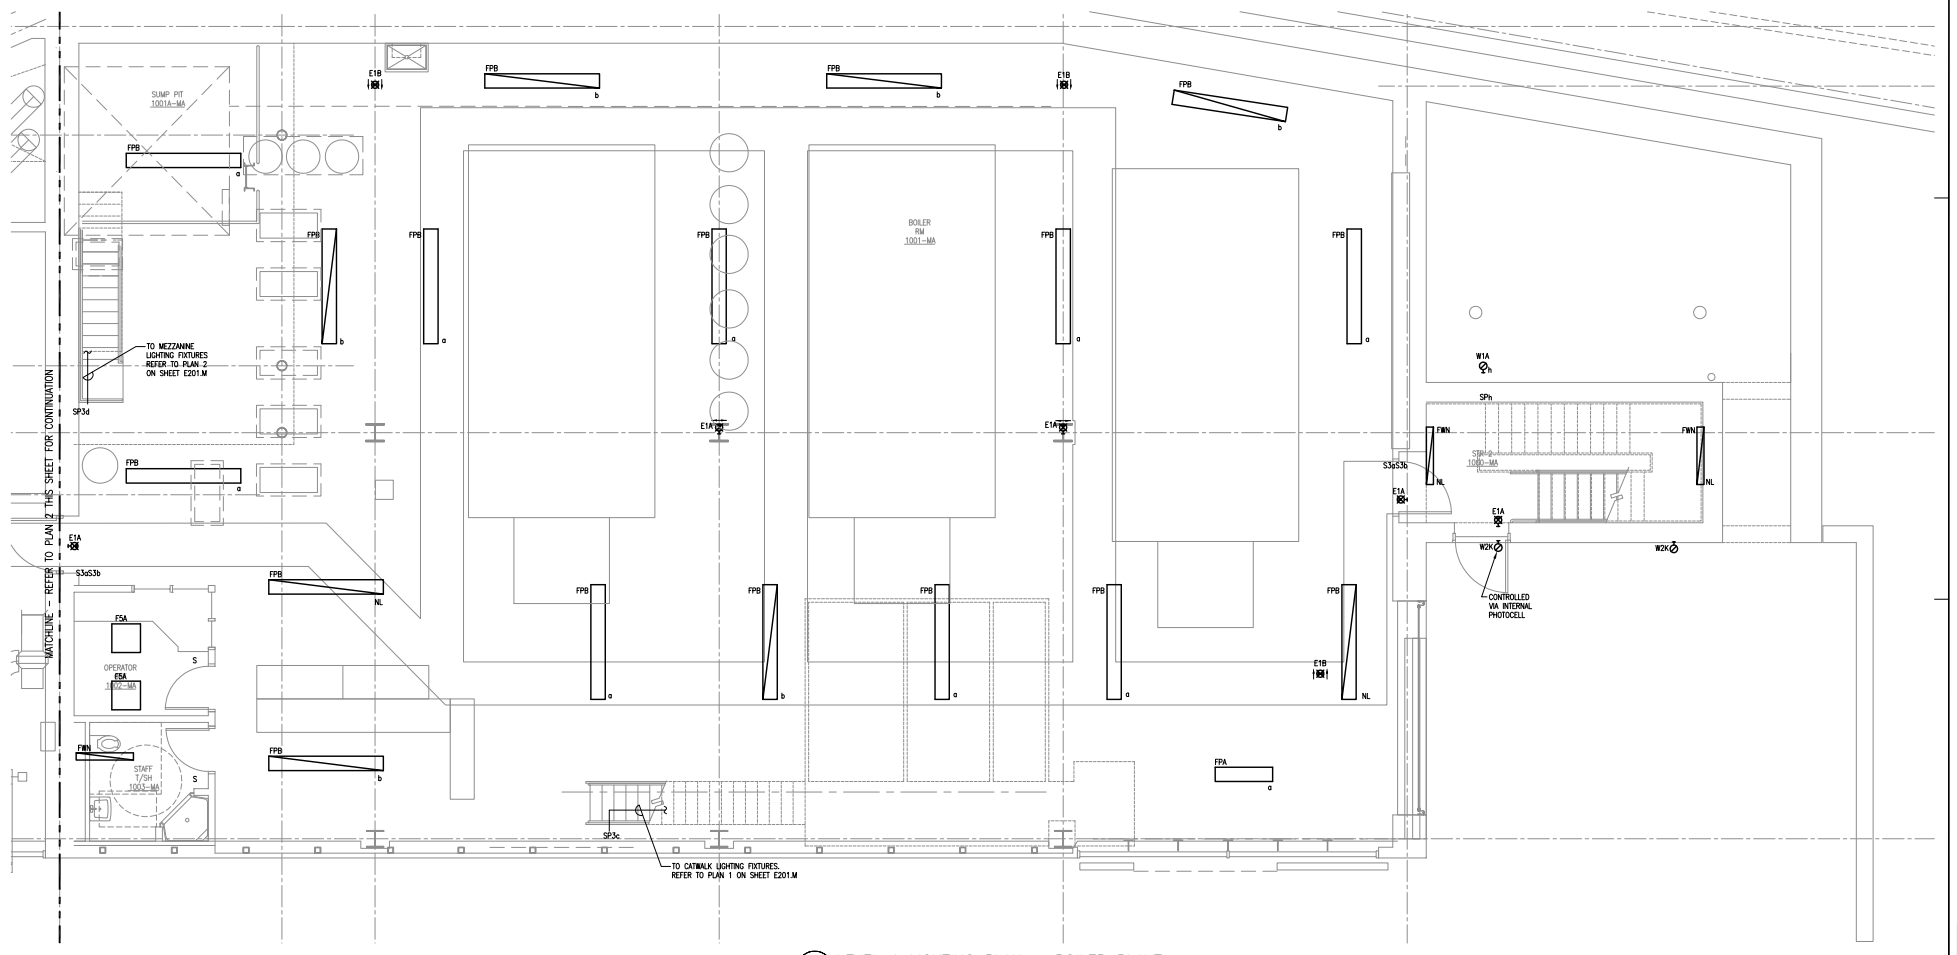

1 LEVEL 1 LIGHTING PLAN – BOILER PLANT
1/4"=1'-0"

General Notes:

MARK	ISSUE DATE	DESCRIPTION
PERMIT	09/24/04	PERMIT SET – NOT FOR CONSTRUCTION

FOR PERMIT ONLY
NOT FOR CONSTRUCTION

Issue Log

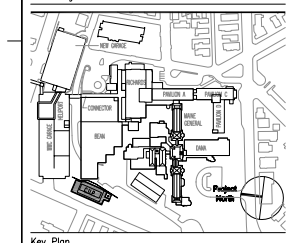

Key Plan

TRO
Architecture
Planning
Engineering
Interior Design
The Ritchie Organization
80 Bridge Street
Newton, MA 02458-1134
617-969-9400

Maine Medical Center
Central Utility Plant
Portland, Maine

Drawing Title
ELECTRICAL - CENTRAL UTILITY PLANT LEVEL 1 LIGHTING PLANS

0' 2' 4' 8' 16'

Commission No.	4677	Date Issued	
Scale	1/4"=1'-0"	Sheet Number	
Drawn By	K.G.		
Approved By	D.A.R.		E201
Filename	4677EPF-001-4S		

Copyright © 2004 The Ritchie Organization