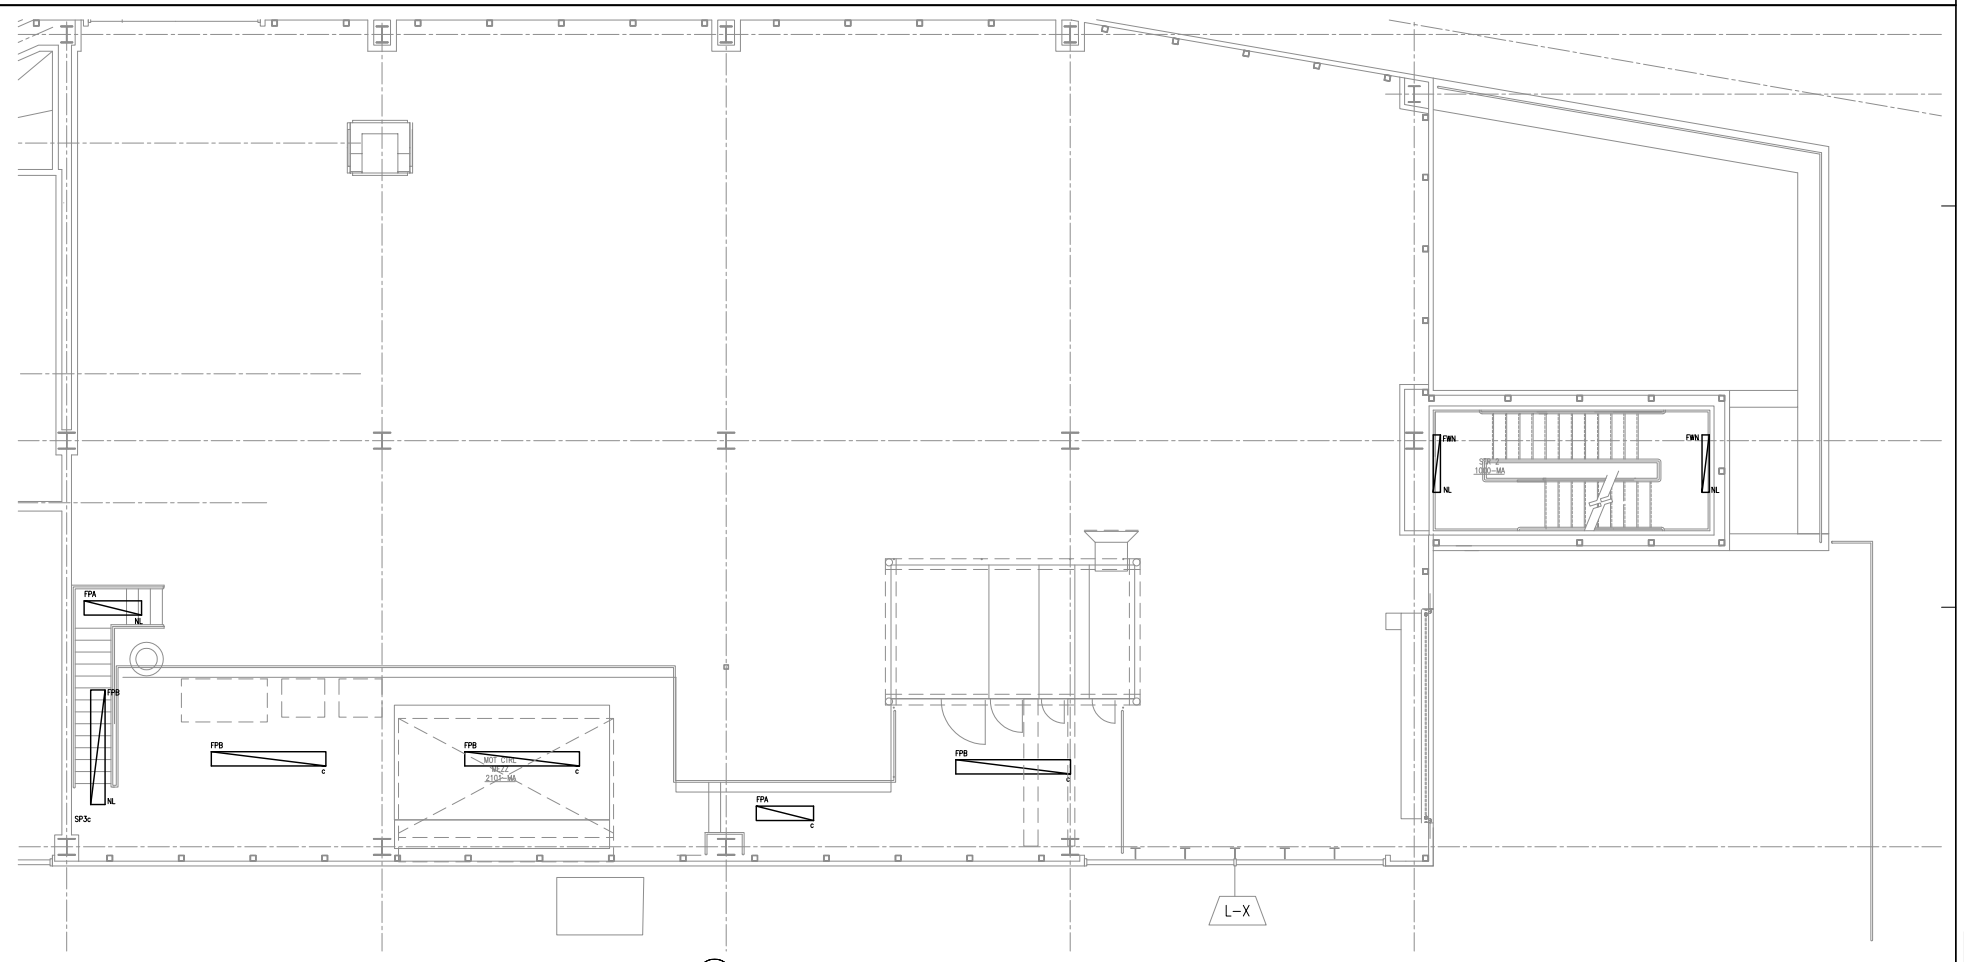

1 LEVEL 2 MEZZANINE LIGHTING PLAN – CHILLER PLANT
1/4"=1'-0"

General Notes:

MARK	ISSUE DATE	DESCRIPTION
PERMIT	09/24/04	PERMIT SET – NOT FOR CONSTRUCTION

FOR PERMIT ONLY
NOT FOR CONSTRUCTION

Issue Log

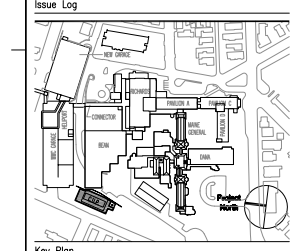

Key Plan

TRO
Architecture
Planning
Engineering
Interior Design
The Ritchie Organization
80 Bridge Street
Newton, MA 02465-1134
617-969-9400

Maine Medical Center
Central Utility Plant
Portland, Maine

Drawing Title
ELECTRICAL - CENTRAL UTILITY PLANT LEVEL 2 MEZZ. LIGHTING PLAN

0" 2" 4" 8" 16"

Commission No.	4677	Date Issued	
Scale	1/4"=1'-0"	Sheet Number	
Drawn By	K.G.		
Approved By	D.A.B.		
Filename	4677EPF-002M-4B		
Copyright © 2004	The Ritchie Organization		

E202.M