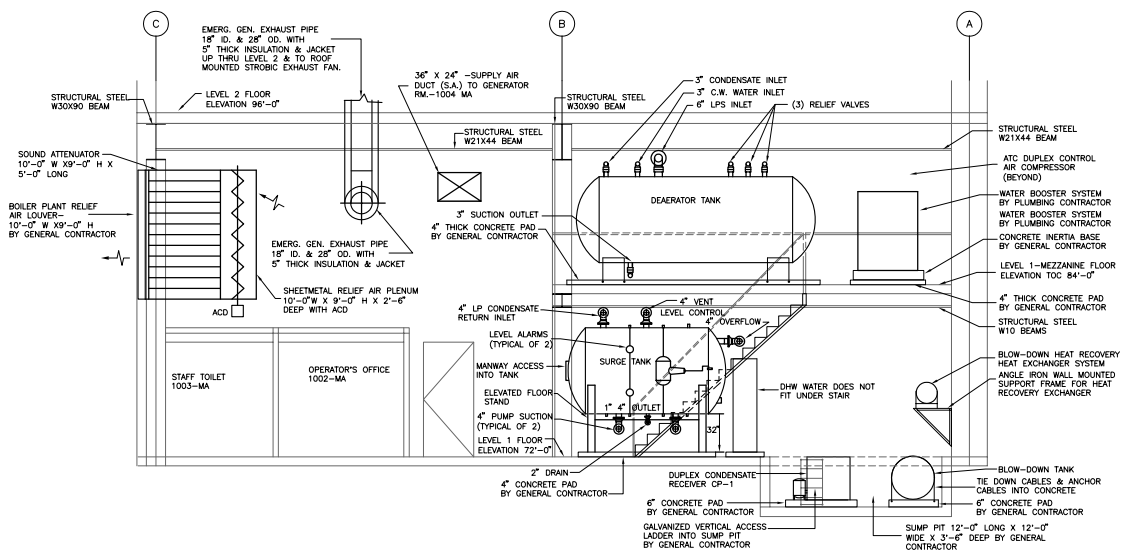

3 LEVEL 1 BOILER PLANT ELEVATION C
SCALE: 1/4" = 1'-0"

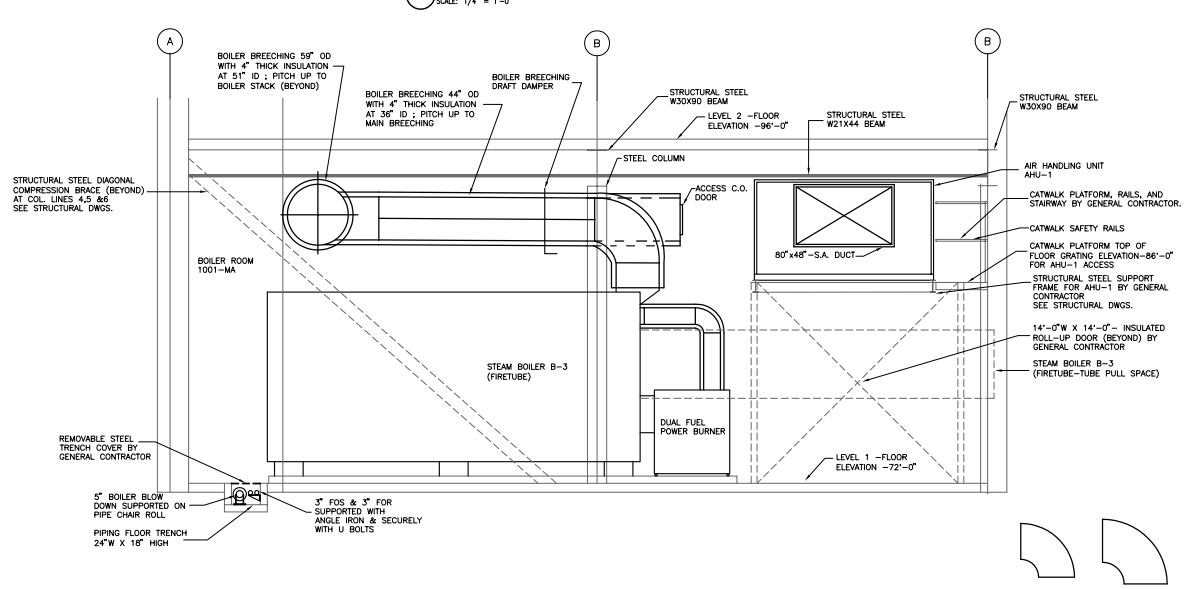

2 LEVEL 1 BOILER PLANT ELEVATION B
SCALE: 1/4" = 1'-0"

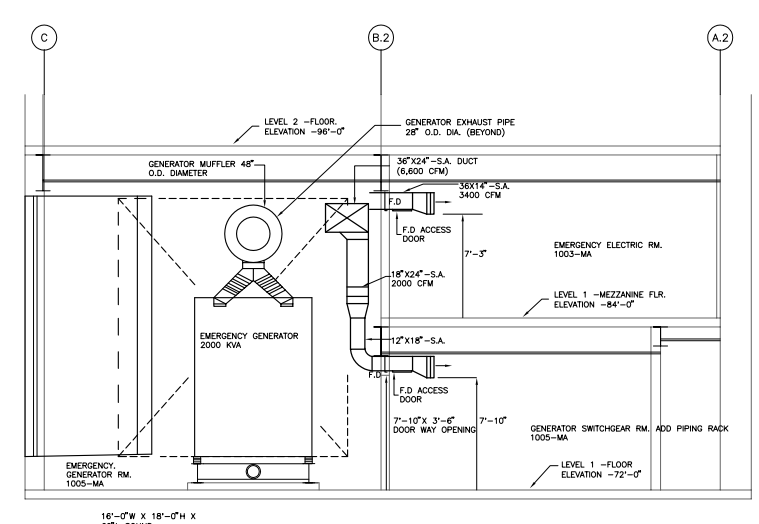

1 LEVEL1 EMERGENCY GEN. ROOM ELEVATION A
SCALE: 1/4" = 1'-0"

General Notes:

DRAWING KEYED NOTES:

1. PROVIDE DIFFUSERS OR GRILLES AT ALL DUCT INLETS AND OUTLETS.
2. RELIEF VENT PIPING UP THROUGH ROOF.

MARK	ISSUE DATE	DESCRIPTION
PERMIT	09/24/04	PERMIT SET - NOT FOR CONSTRUCTION

FOR PERMIT ONLY - NOT FOR CONSTRUCTION

Issue Log

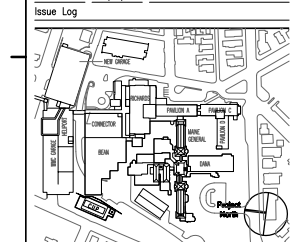

Key Plan

TRO
Architecture
Planning
Engineering
Interior Design
The Fitzhills Organization
80 Bridge Street
Newton, MA 02465-1134
617-969-9400

Maine Medical Center
Central Utility Plant
Portland, Maine

Drawing Title
MECHANICAL-PART PLANS AND SECTIONS

0' 0 0 0 0

Commission No.	4677	Date Issued	
Scale	1/4"=1'-0"	Sheet Number	
Drawn By	FC		M407
Approved By	MC		
Filename	4677M407		

Copyright © 2004 The Fitzhills Organization