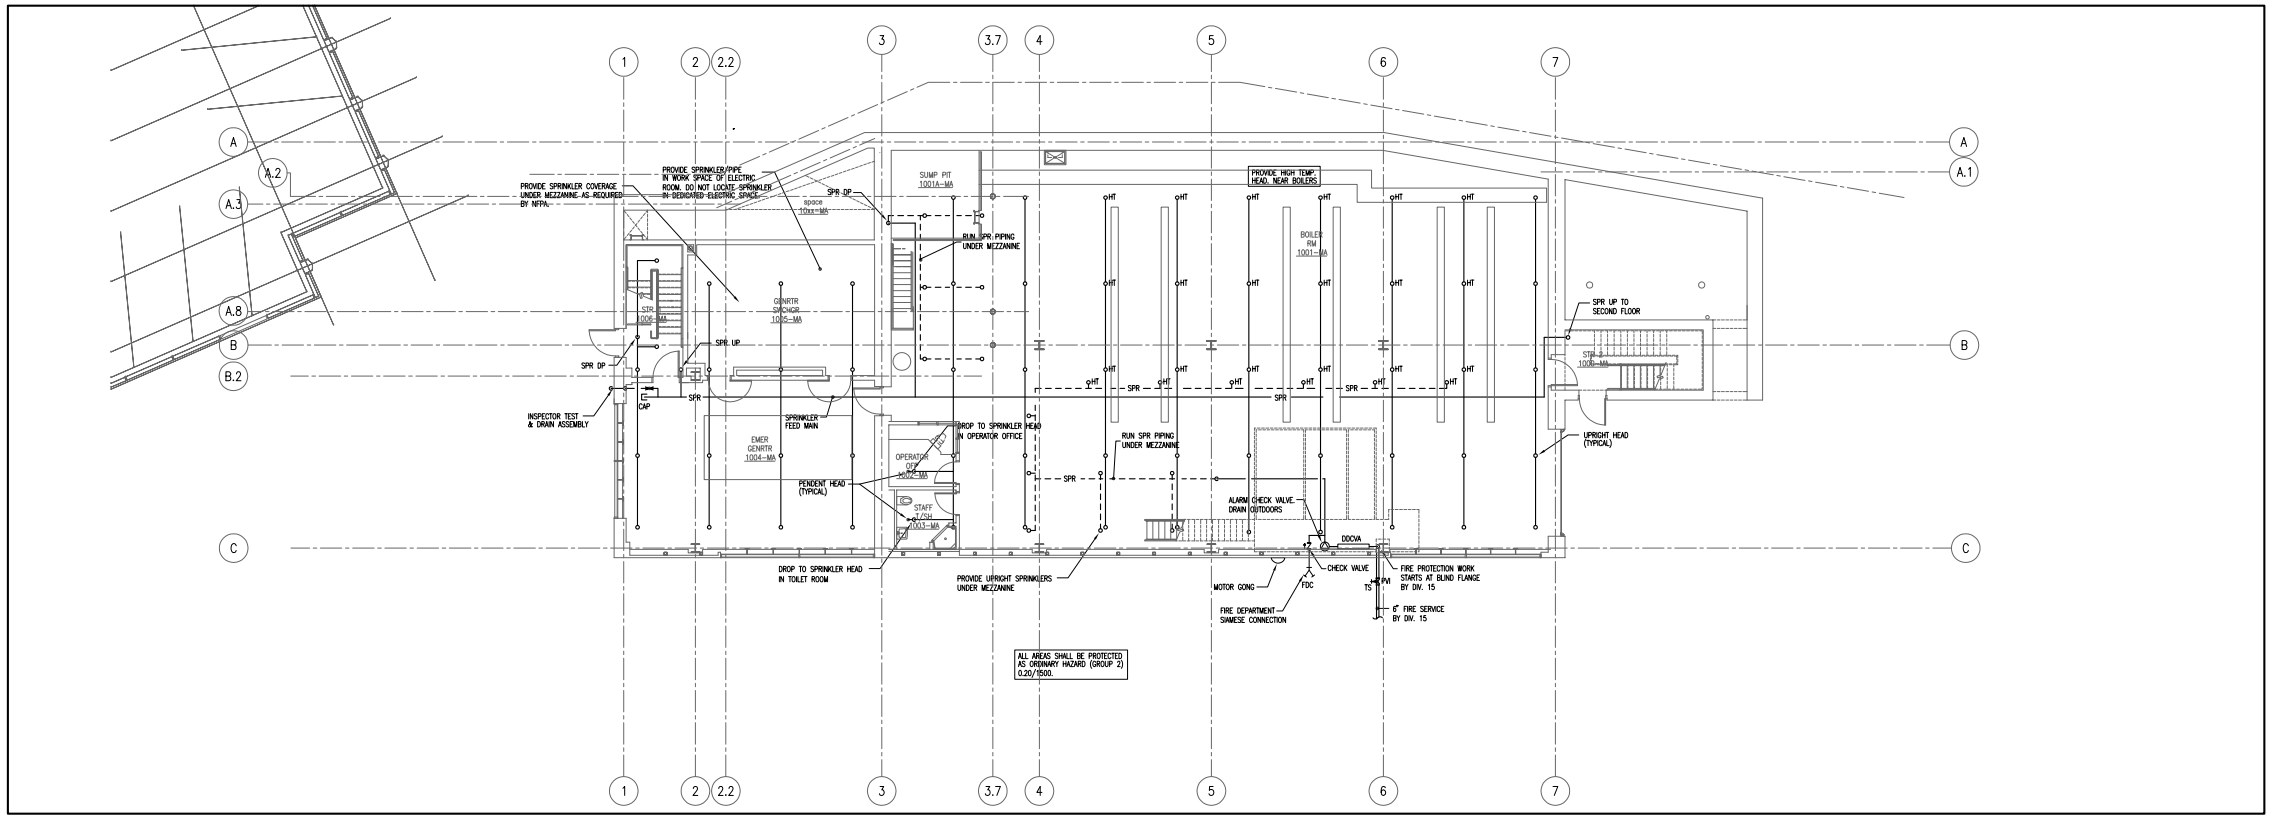

LEVEL 1 PLAN
1/8" = 1'-0"

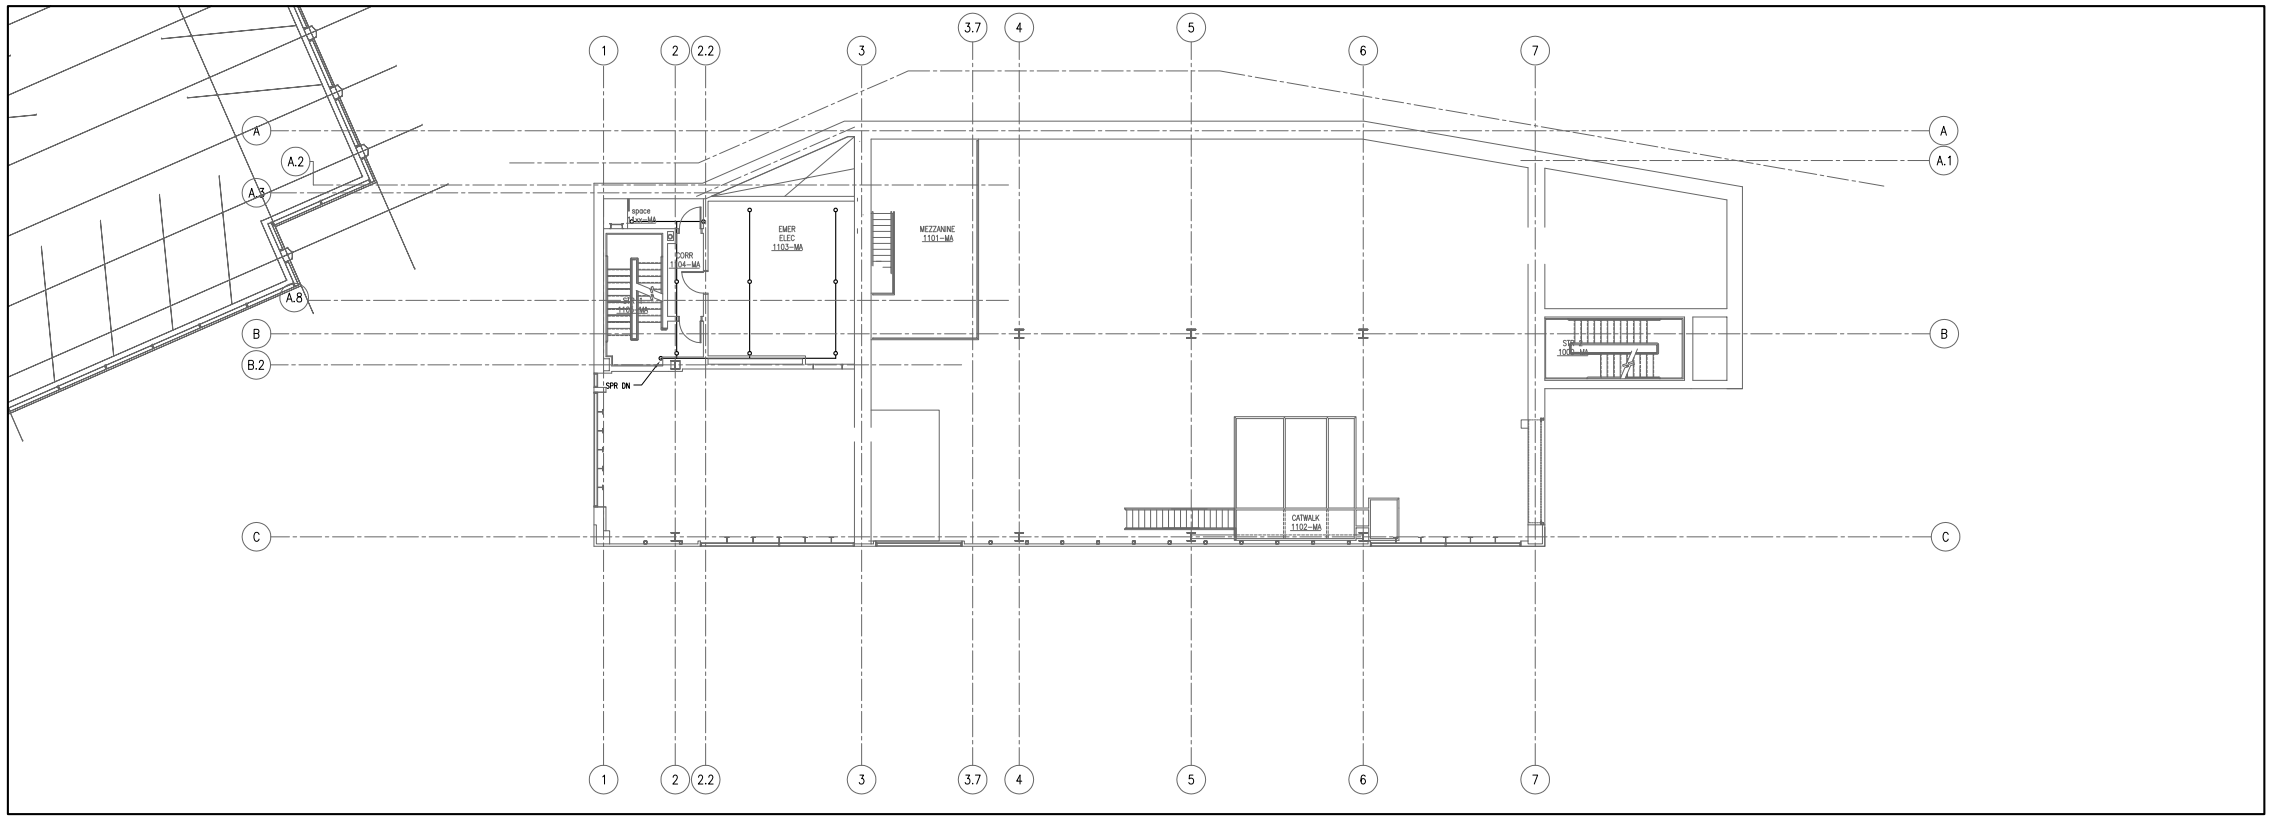

LEVEL 1 PLATFORM PLAN
1/8" = 1'-0"

General Notes:

MARK	ISSUE DATE	DESCRIPTION
PERMIT	09/24/04	PERMIT SET – NOT FOR CONSTRUCTION

FOR PERMIT ONLY - NOT FOR CONSTRUCTION

Issue Log

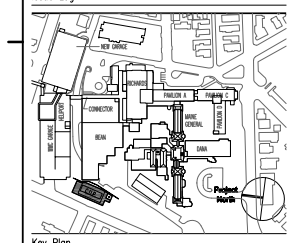

Key Plan

TRO
Architecture
Planning
Engineering
Interior Design
The Ritchie Organization
80 Bridge Street
Newton, MA 02458-1154
617-969-9400

Maine Medical Center
Central Utility Plant
Portland, Maine

Drawing Title
FIRE PROTECTION LEVEL 1 & PLATFORM PLAN

0' 4' 8' 16' 32'

Commission No.	4677	Date Issued	
Scale	1/8"=1'-0"	Sheet Number	
Drawn By	MLT		FP201
Approved By	RMH		
Filename	4677FP201		

Copyright © 2004 The Ritchie Organization