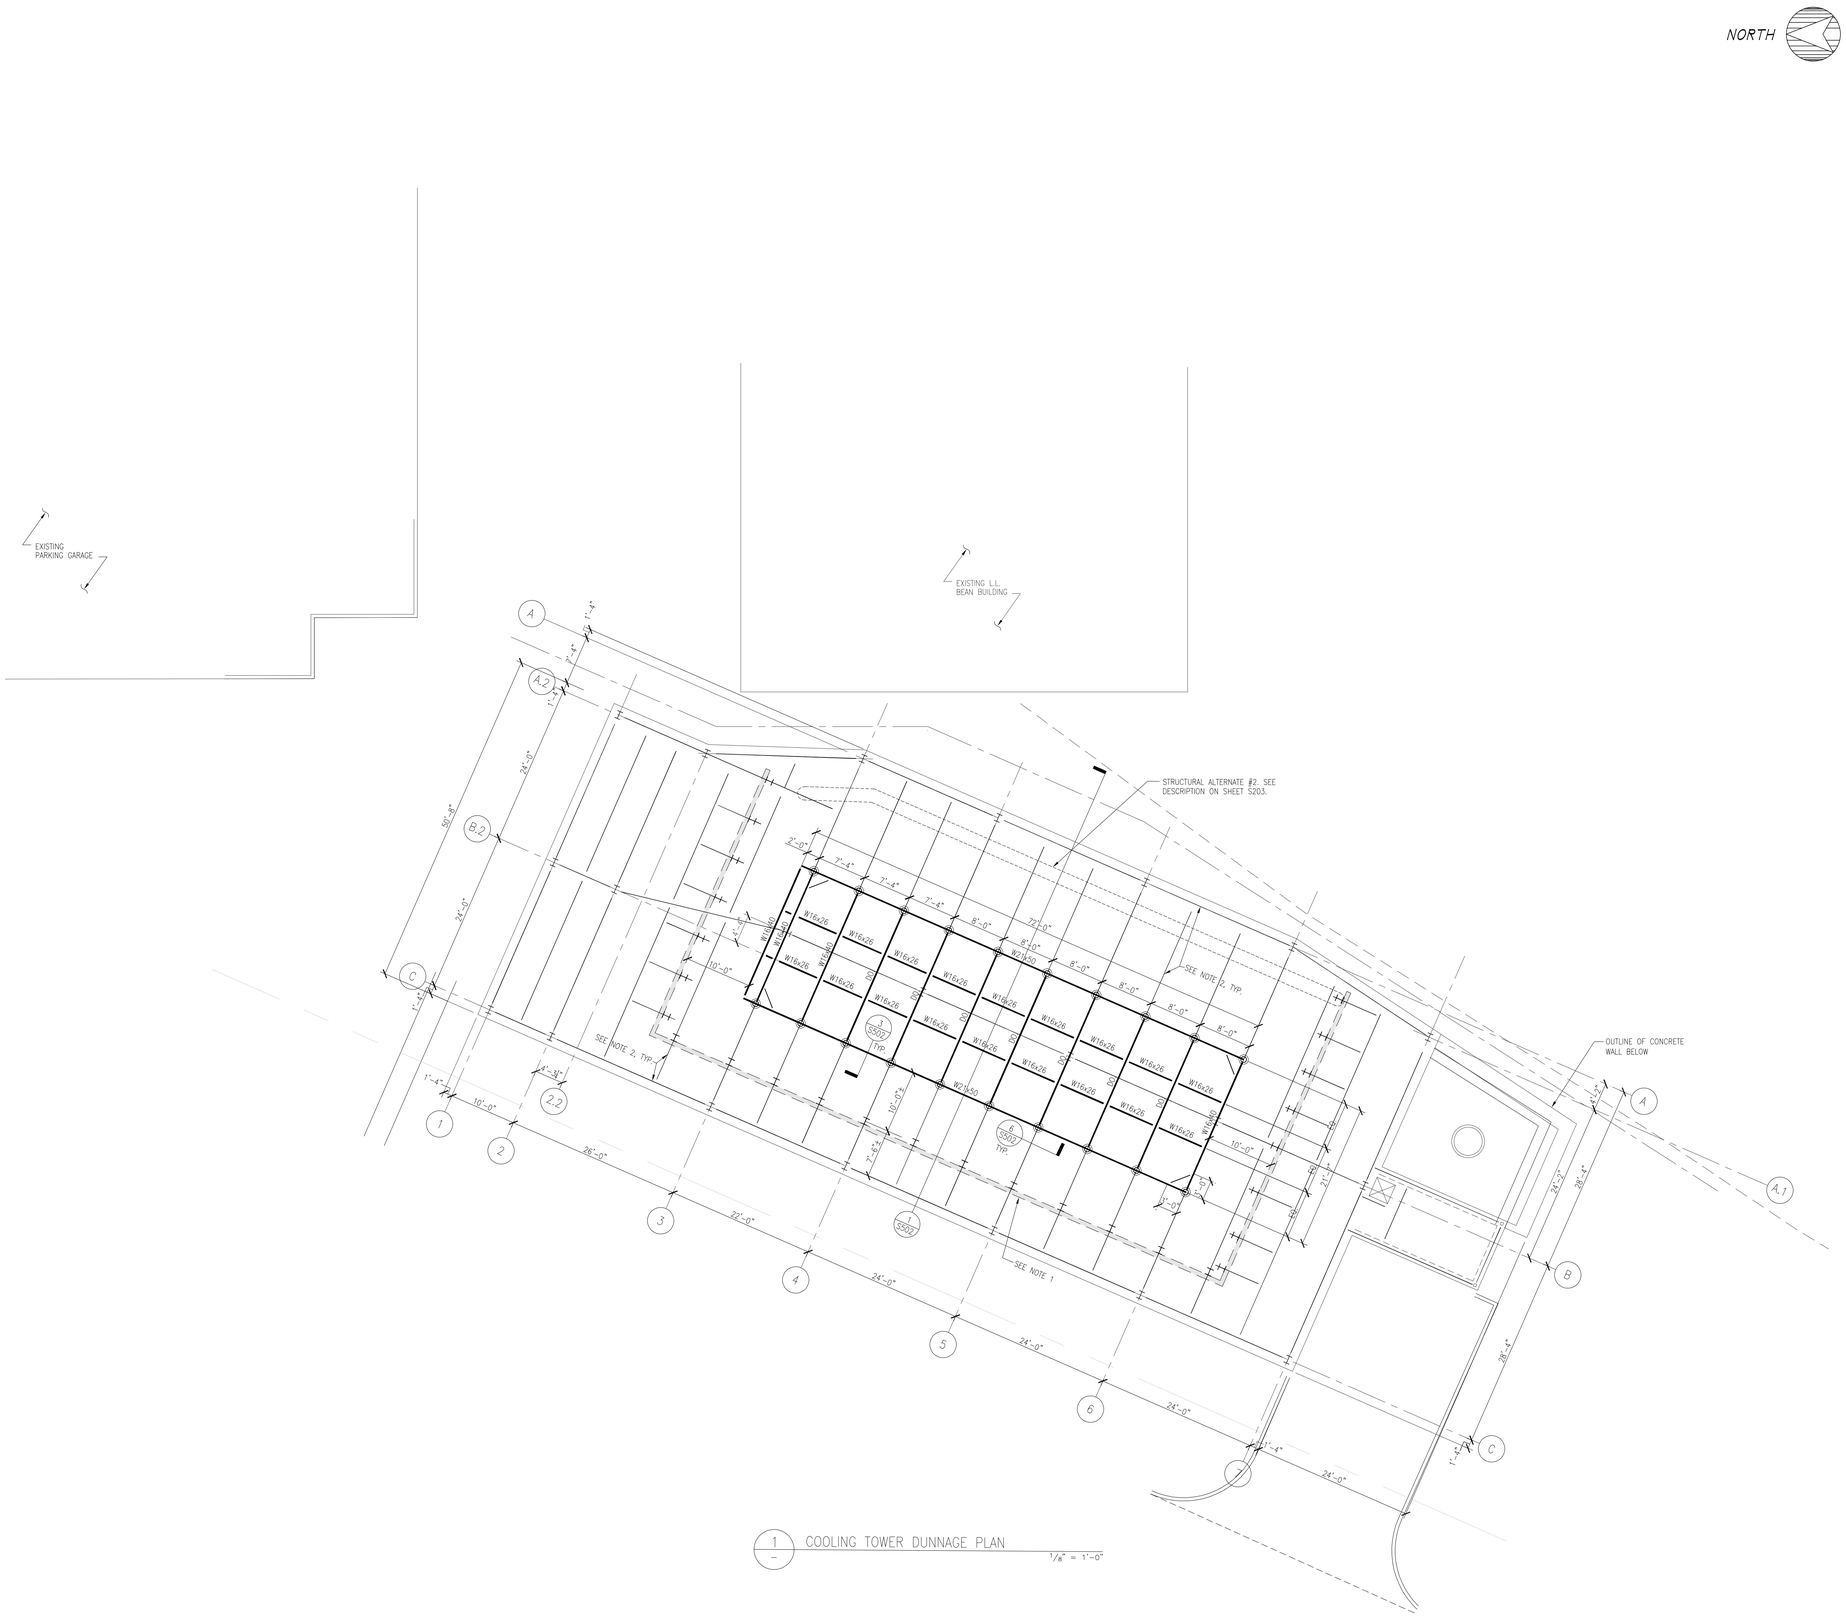

1 — COOLING TOWER DUNNAGE PLAN

1/8" = 1'-0"

General Notes:

1. OUTLINE OF ARCHITECTURAL SCREEN WALL SURROUNDING ROOF-TOP COOLING TOWERS. SEE ARCH. DRAWINGS FOR ADDITIONAL INFORMATION NOT SHOWN HERE.
2. SEE SHEET S203 FOR INFORMATION REGARDING ROOF FRAMING.

SGH

www.sgh.com

Simpson Gumpertz & Heger Inc.

Consulting Engineers

Boston, MA — 41 Seyon Street, Building 1, Suite 500, Waltham, MA 02453 — Telephone: (781) 907 9000, Facsimile: (781) 907 9009

San Francisco, CA — The Landmark at One Market, Suite 600, San Francisco, CA 94105 — Telephone: (415) 495 3700, Facsimile: (415) 495 3550

Washington, DC — 1855 Piccard Drive, Suite 220, Rockville, MD 20850 — Telephone: (301) 417 0999, Facsimile: (301) 417 [illegible]

MARK	ISSUE DATE	ISSUE

FOR PERMIT ONLY
NOT FOR CONSTRUCTION

PERMIT	09/24/04	PERMIT SET – NOT FOR CONSTRUCTION

Issue Log

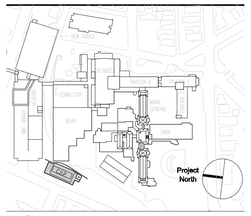

Key Plan

TRO
Architecture
Planning
Engineering
Interior Design
The Ritchie Organization
80 Bridge Street
Newton, MA 02458-1134
617-969-9400

Maine Medical Center
Central Utility Plant
Portland, Maine

Drawing Title

CENTRAL UTILITY PLANT (CUP)
COOLING TOWER
DUNNAGE PLAN

0' 4' 8' 16' 32'

Commission No.	4677	Date Issued	24 SEPTEMBER 2004
Scale	AS NOTED	Sheet Number	
Drawn By	SWW/RWS/KEW		
Approved By	JHT/JJZ		
Filename	S204		

S204

Copyright © 2004 The Ritchie Organization