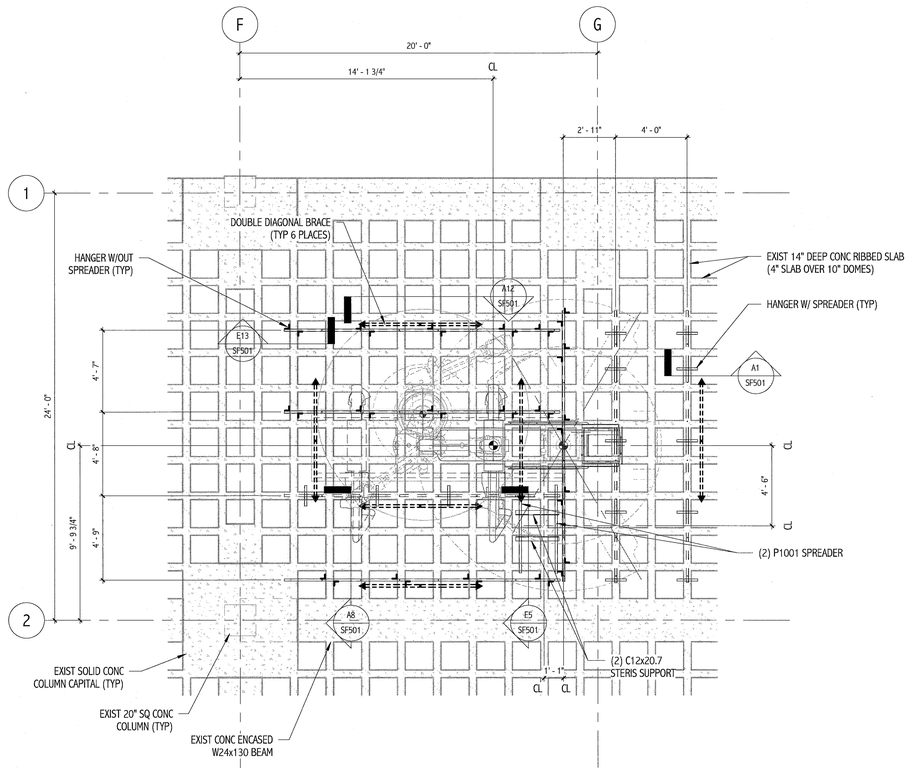

G8 ANGIO CEILING SUPPORT FRAMING PLAN (HIGH)
1/4" = 1'-0"

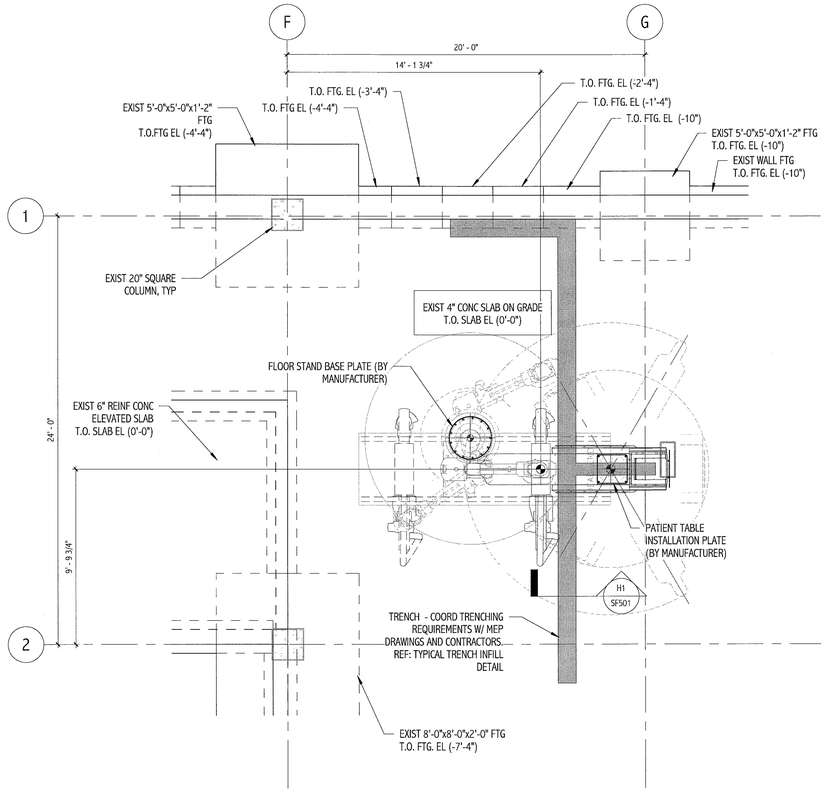

A1 ANGIO FLOOR FOUNDATION PLAN
1/4" = 1'-0"

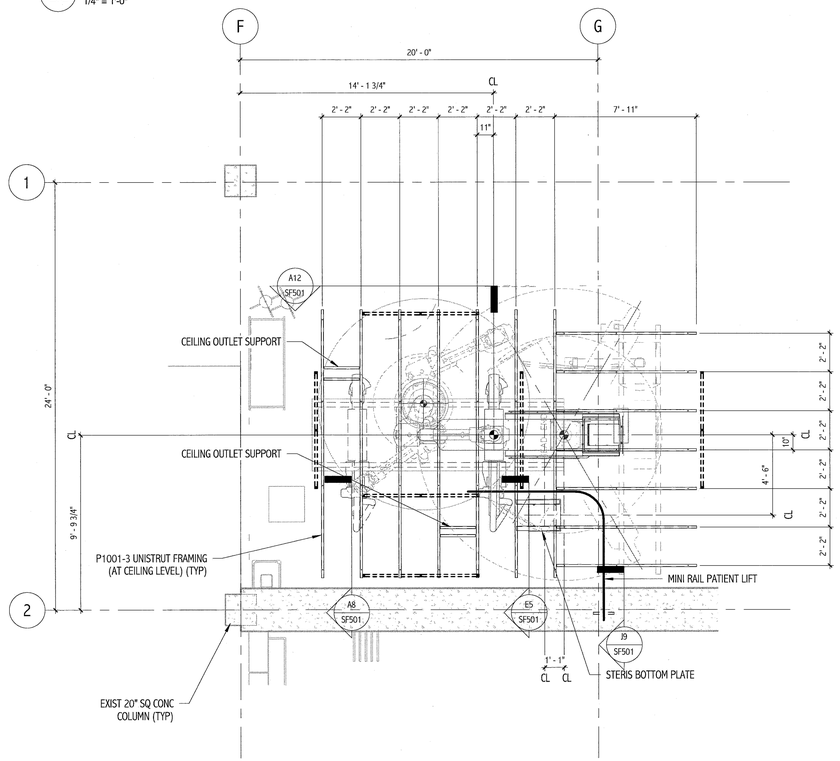

A8 ANGIO CEILING SUPPORT FRAMING PLAN (LOW)
1/4" = 1'-0"

NOTES:

1. STRUCTURAL SUPPORTS HAVE BEEN DESIGNED FOR THE FOLLOWING PIECES OF EQUIPMENT:
   A. SIEMENS ARTIS ZEE BIPLANE ANGIO CEILING PER MANUFACTURER'S DRAWINGS DATED 04/08/11.
   B. STERIS HARMONY LC WITH MAVIC PER MANUFACTURER'S DRAWINGS DATED 6/23/2010.
   C. MINI RAIL PATIENT LIFT. FOLLOW MANUFACTURER'S GUIDELINES.
2. ITEMS NOTED AS "EPOXY SET" ARE TO BE USED WITH HILTI HIT-HY 150 EPOXY.

144 Fore Street P.O. Box 618
Portland, Maine 04104
tel. (207) 772-3846
fax. (207) 772-1070
www.smrtinc.com

ARCHITECTURE ENGINEERING PLANNING INTERIOR DESIGN COMMISSIONING

SMRT

STATE OF MAINE
ANDREW D. BRADLEY
No. 9840
LICENSED PROFESSIONAL ENGINEER

PROJECT NORTH
GRID NORTH

Bramhall Radiology
ANGIO RENOVATIONS
PORTLAND, ME

CURRENT ISSUE STATUS:
ISSUED FOR CONSTRUCTION
06.14.11

REV	DESCRIPTION	DATE
0	ISSUED FOR CONSTRUCTION	06.14.11

GRAPHIC SCALE: 0" 1"

SCALE:	As Indicated
PROJECT MANAGER:	DJV
JC/DRAWN BY:	SJF
A/E OF RECORD:	ADB
PROJECT NO:	11011
DATE:	06.14.11

SHEET TITLE:
ANGIO FOUNDATION AND FRAMING PLANS

SHEET No.
SF101

©COPYRIGHT 2008 SMRT INC.