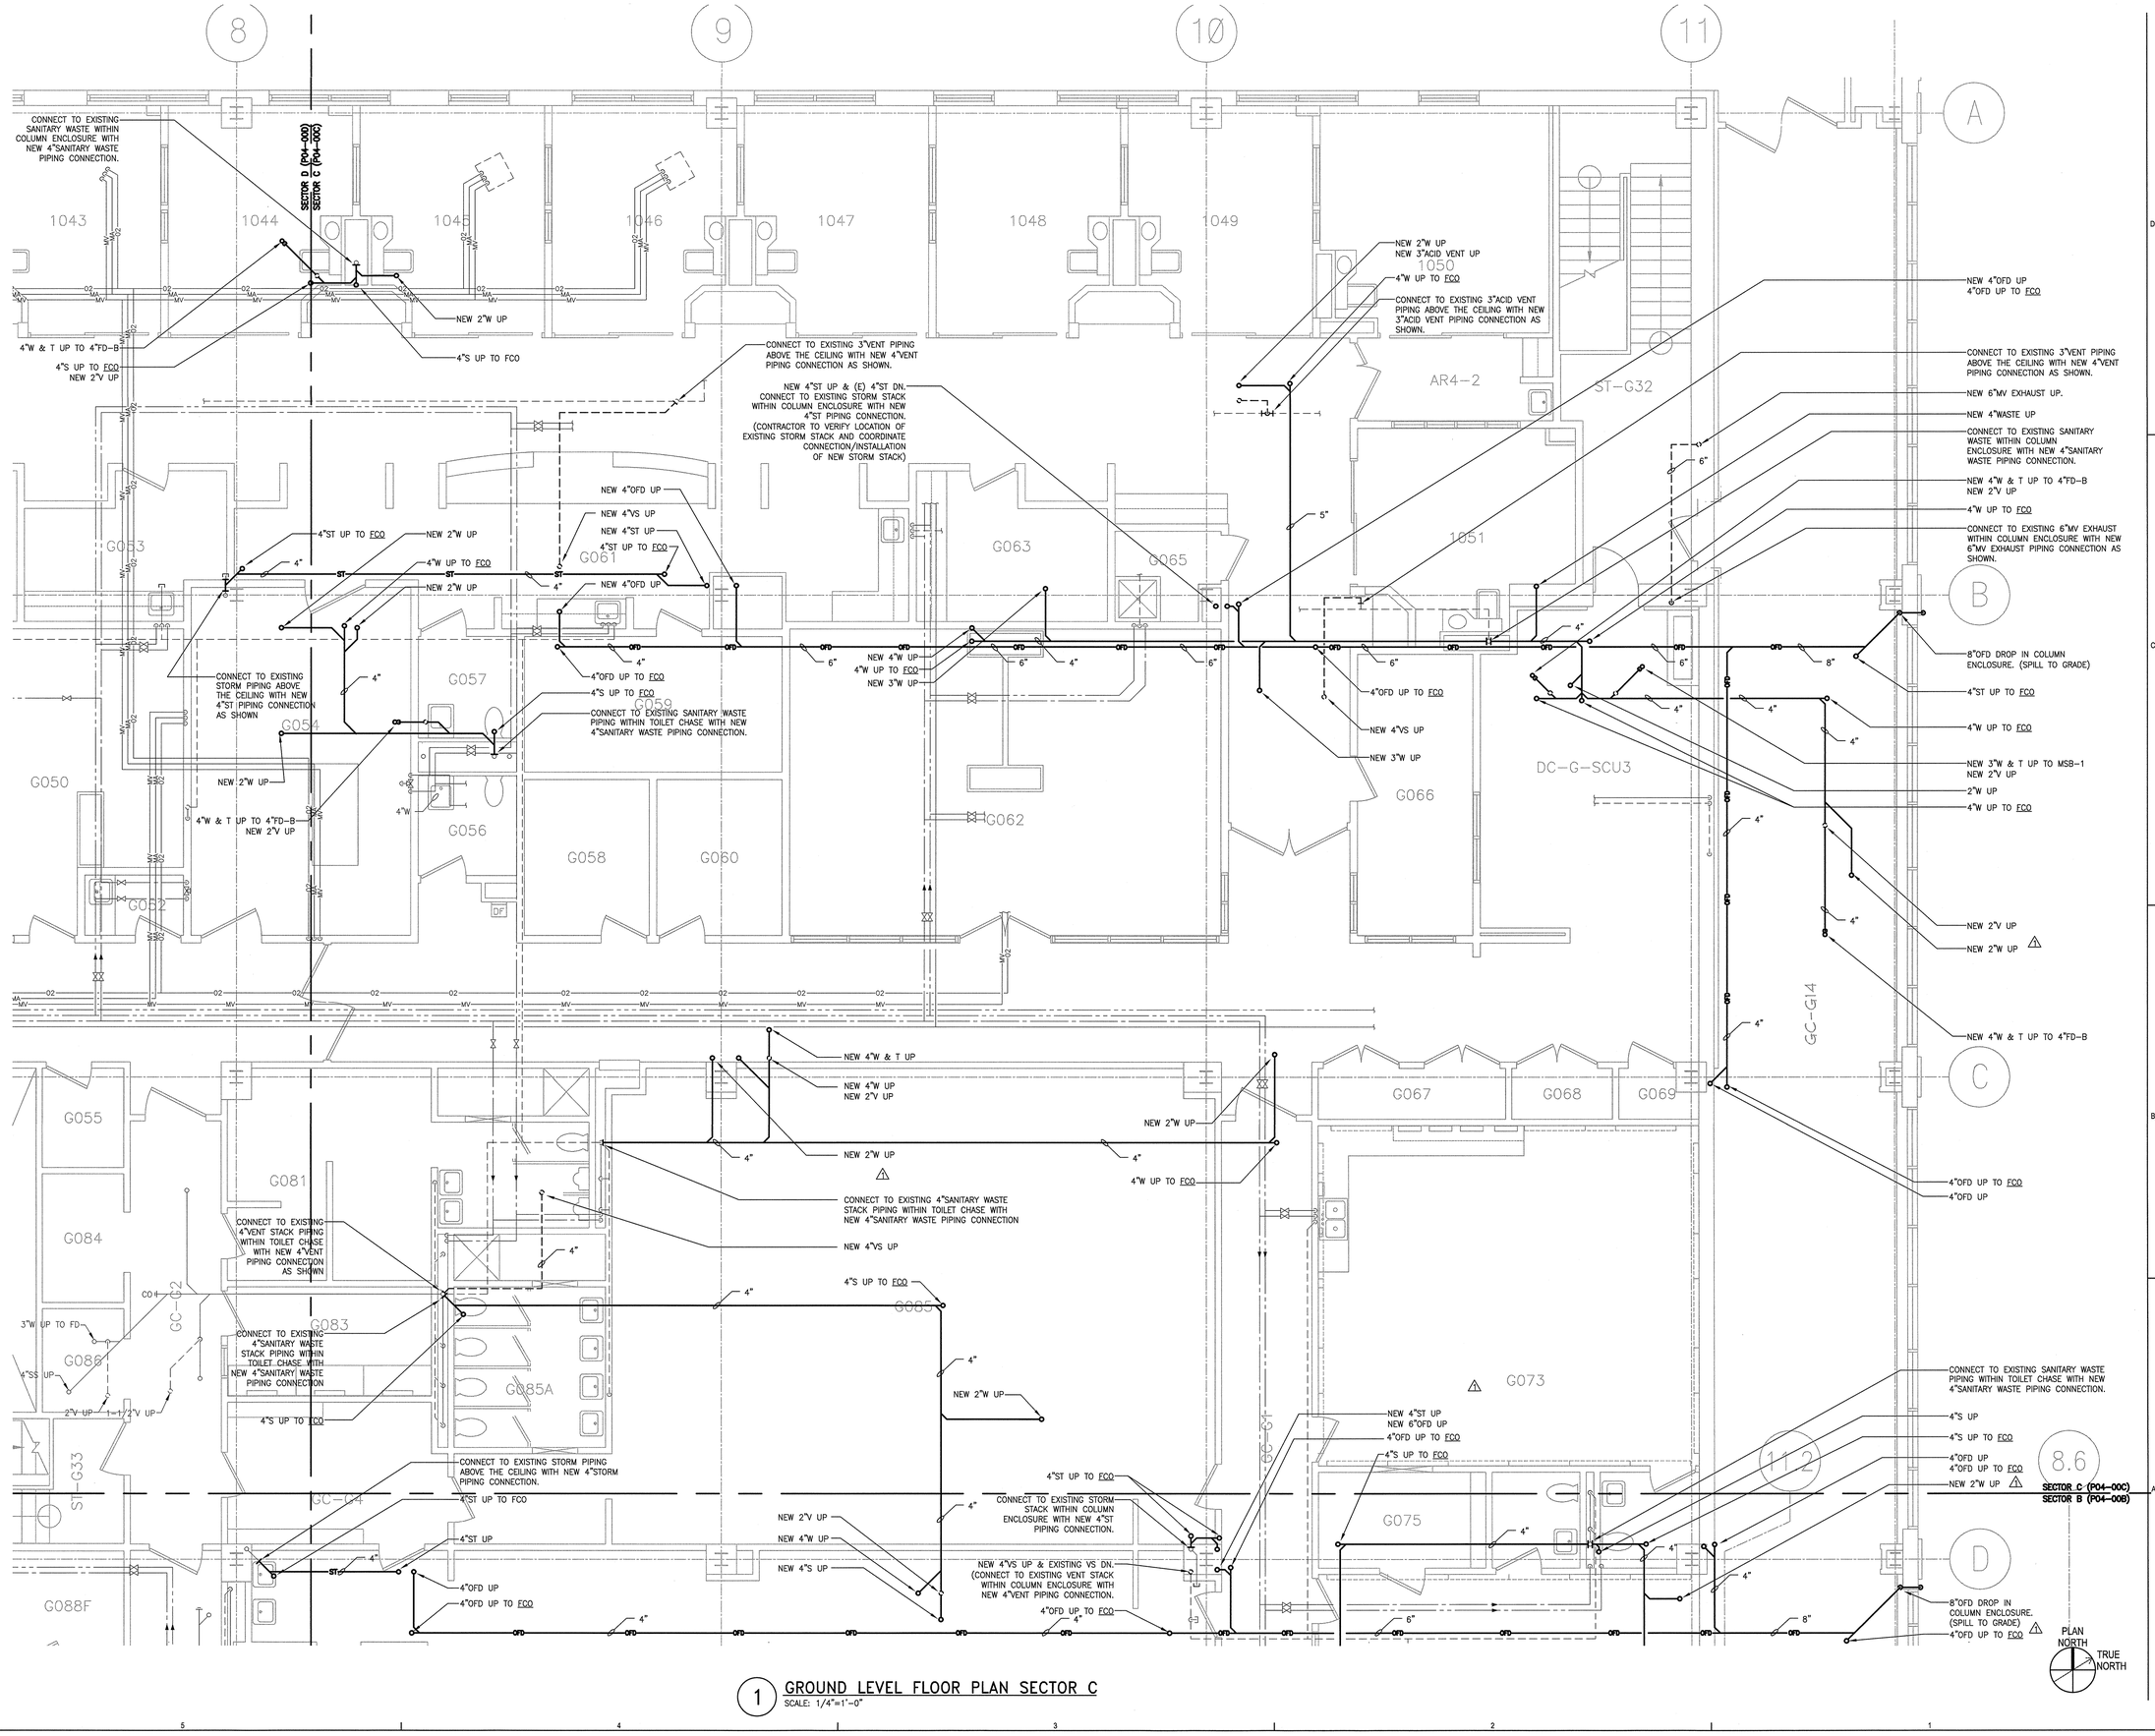


1 GROUND LEVEL FLOOR PLAN SECTOR C
SCALE: 1/4"=1'-0"

PERKINS + WILL
225 Franklin St., Suite 1100
Boston, MA 02110
t 617.478.0300
f 617.478.0321
www.perkinswill.com

Maine Medical Center
MaineHealth

# Bean 2 Roof Addition

**22 Bramhall Street, Portland, Maine 04102**

MEP ENGINEER
AKF ENGINEERS
41 Farnsworth Street, 3rd Floor
Boston, MA 02210
t 617.737.1111
f 617.737.4311

STRUCTURAL ENGINEER
SIMPSON GUMPERTZ & HEGER
41 Seyon Street, Building 1, Suite 500
Waltham, MA 02453
t 781.907.9000
f 781.907.9009

MEDICAL EQUIPMENT PLANNERS
RTKL ASSOCIATES INC.
1717 Pacific Avenue
Dallas, TX 75201
t 214.468.7600
f 214.468.7601

COST ESTIMATOR
DG JONES & PARTNERS
3 Baldwin Green Common, Suite 202
Woburn, MA 01801
t 781.932.3131
f 781.932.3199

**CONSTRUCTION DOCUMENTS**

STATE OF MAINE
PETER J. REILLY
NO. 12356
LICENSED PROFESSIONAL ENGINEER
12/2/14

**Revisions**

| NO | ISSUE | DATE |
|---|---|---|
| 2 | Issued for Permit | 2-07-14 |
| 1 | Addendum #3 | 1-17-14 |

**Sheet Information**

| | |
|---|---|
| Date | JUNE 14, 2013 |
| Job # | C140135461(MMC)/152168.000 |
| Drawn | |
| Checked | |
| Approved | |

**Title**

## PLUMBING GROUND LEVEL FLOOR PLAN SECTOR C

**Sheet**

# P04-00C

Copyright © 2011 Perkins+Will

AKF Job # B120229-000