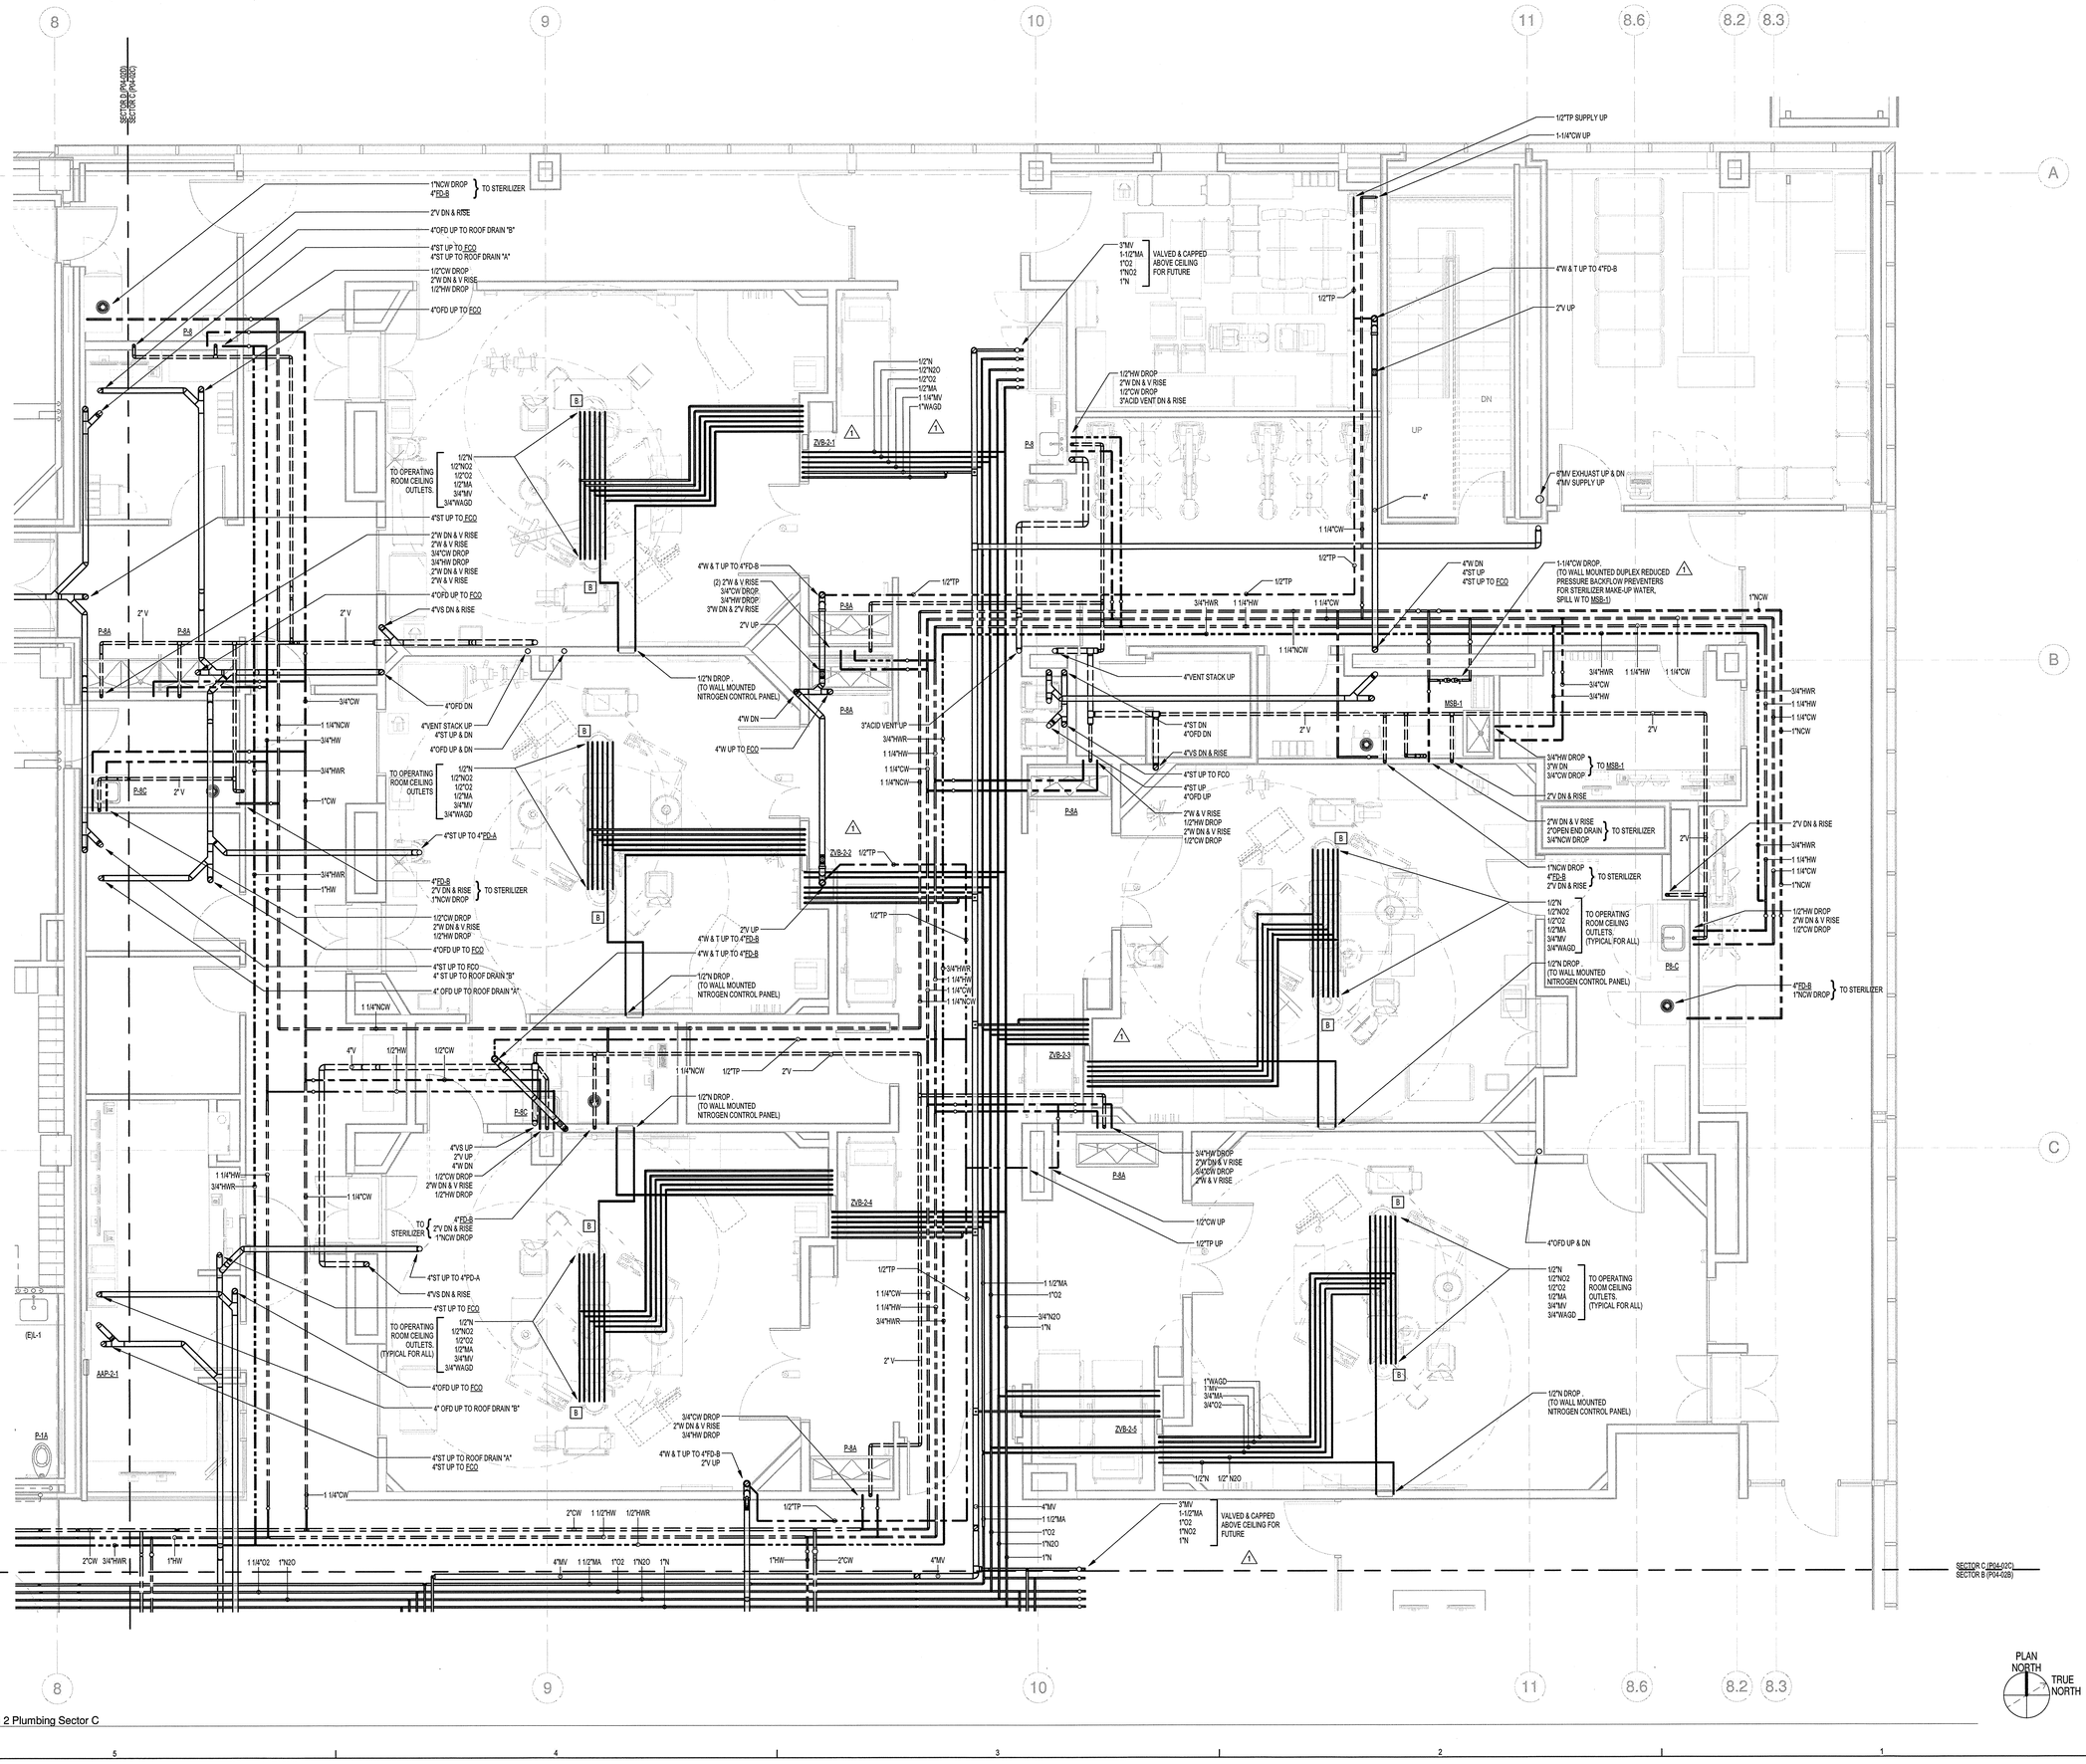

1 S - BEAN Level 2 Plumbing Sector C
1/4" = 1'-0"

PERKINS + WILL

225 Franklin St., Suite 1100
Boston, MA 02110
t 617.478.0300
f 617.478.0321
www.perkinswill.com

Maine Medical Center
MaineHealth

Bean 2 Roof Addition

22 Bramhall Street, Portland, Maine 04102

MEP ENGINEER
AKF ENGINEERS
41 Farnsworth Street, 3rd Floor
Boston, MA 02210
t 617.737.1111
f 617.737.4311

STRUCTURAL ENGINEER
SIMPSON GUMPERTZ & HEGER
41 Seyon Street, Building 1, Suite 500
Waltham, MA 02453
t 781.907.9000
f 781.907.9009

MEDICAL EQUIPMENT PLANNERS
RTKL ASSOCIATES INC.
1717 PACIFIC AVENUE
DALLAS, TX 75201
t 214.468.7600
f 214.468.7601

COST ESTIMATOR
DG JONES & PARTNERS
3 Baldwin Green Common, Suite 202
Woburn, MA 01801
t 781.932.3131
f 781.932.3199

CONSTRUCTION DOCUMENTS

STATE OF MAINE
PETER J. REILLY
NO. 12356
LICENSED PROFESSIONAL ENGINEER
2/11/14

Revisions

NO	ISSUE	DATE
2	Issued for Permit	02-07-14
1	Addendum #3	01-17-14

Sheet Information

Date	JUNE 14, 2013
Job #	C140135461(MMC)/152168.000
Drawn	NJP
Checked	PJR
Approved	PJR

Title

PLUMBING LEVEL 02 FLOOR PLAN - SECTOR C

Sheet

P04-02C

Copyright © 2011 Perkins+Will

AKF Job # B120229-000

C:\Users\jmathews\Documents\B120229-MMC Bean2c-MEP12-central_jmathews.rvt
1/27/14 12:03:47