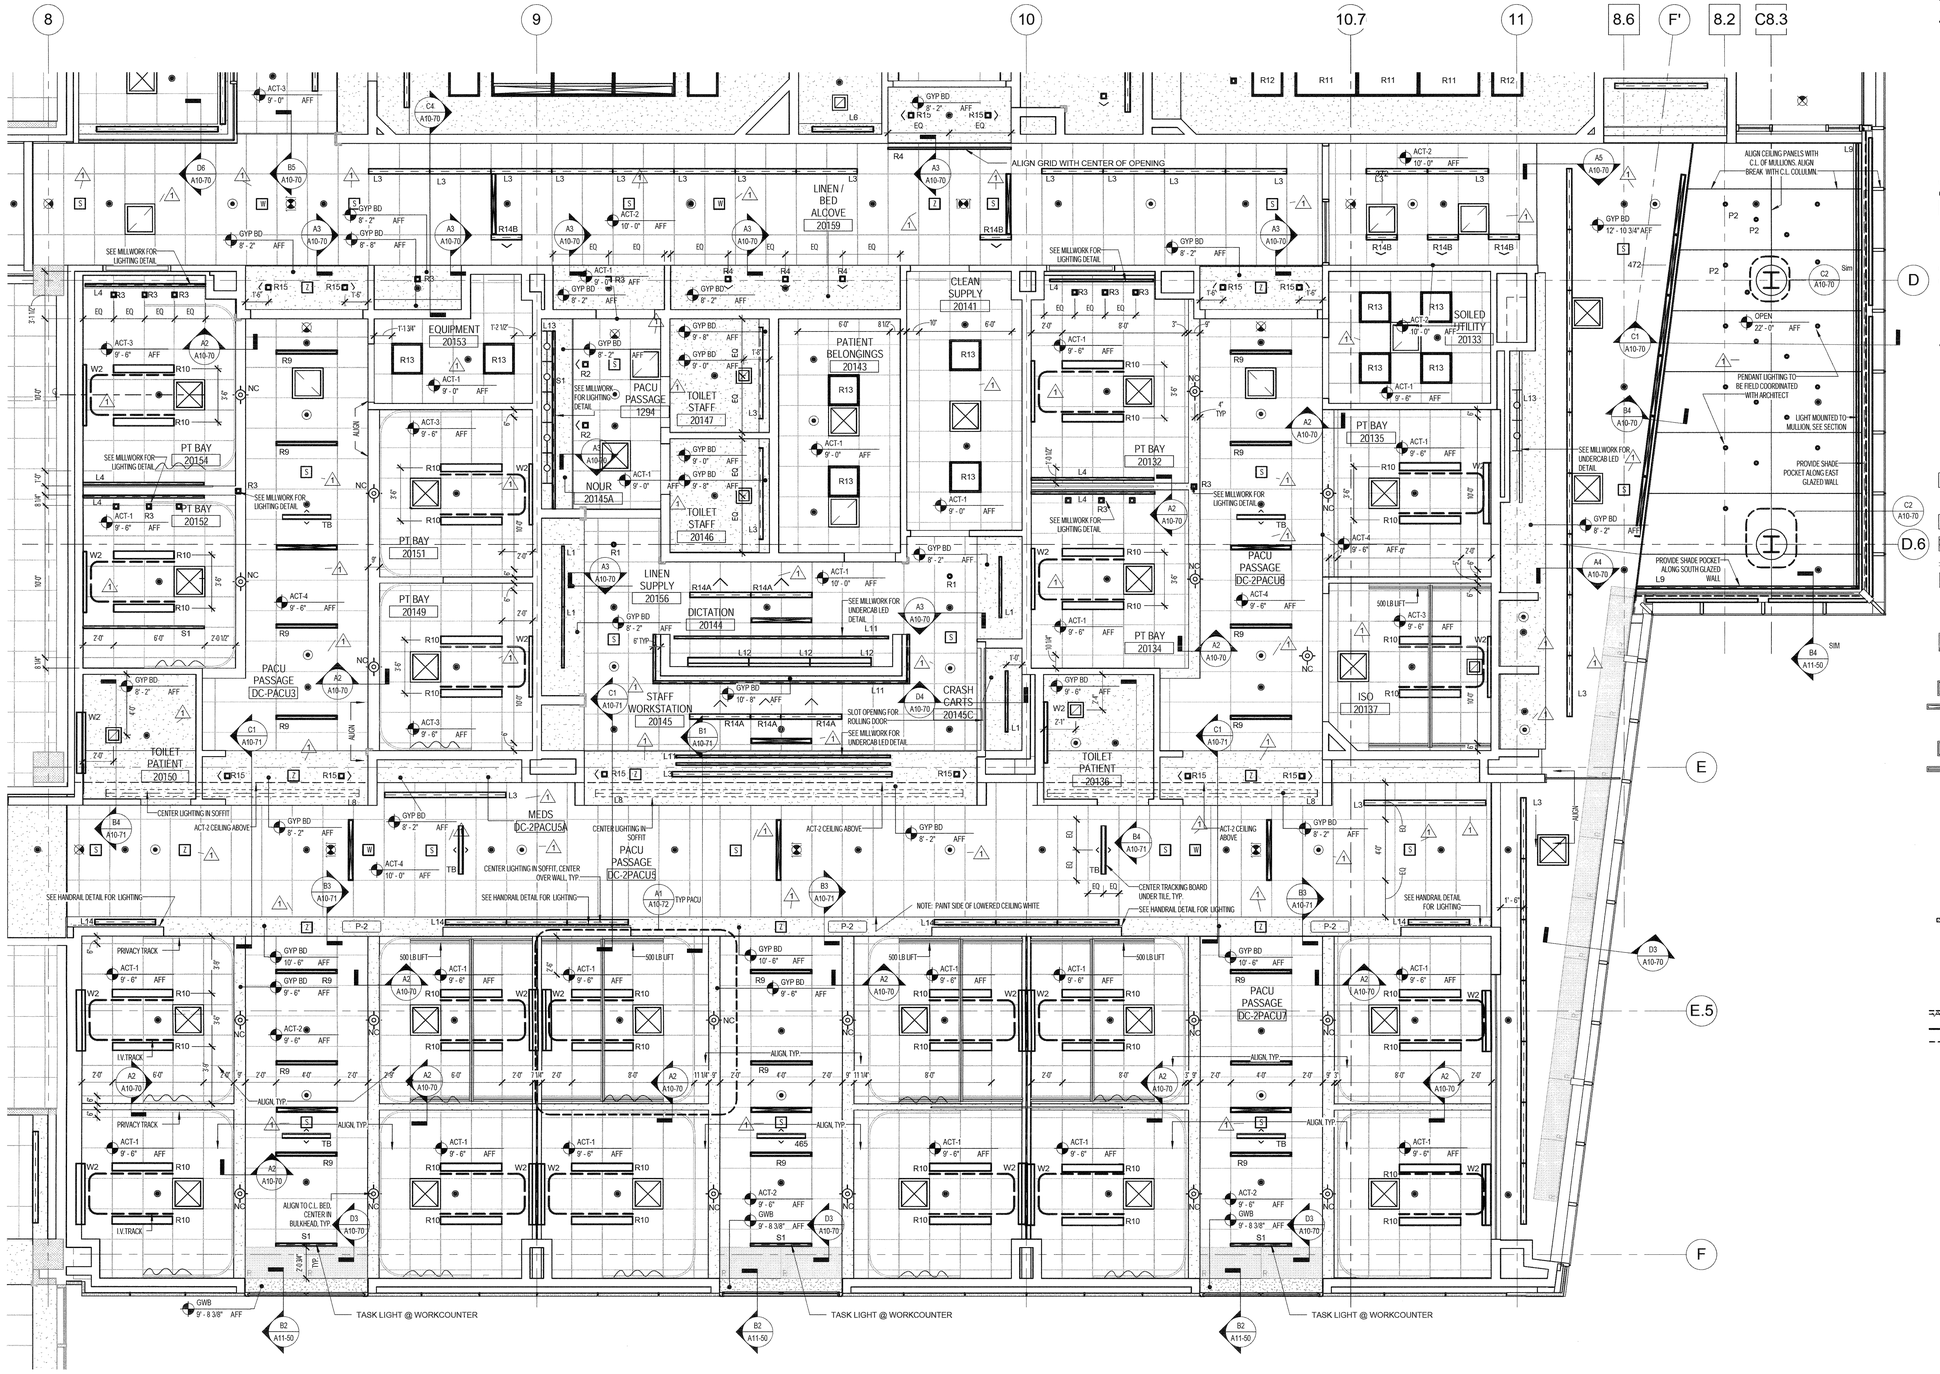

A1 LEVEL 02 ENLARGED RCP - SECTOR B
1/4" = 1'-0"

REFLECTED CEILING PLAN LEGEND

- L1 LINEAR SURFACE MOUNTED T8, SMALL PROFILE
- L2 LINEAR RECESSED T8 DOWNLIGHT, 4" APERATURE, DIMMING BALLAST
- L3 LINEAR RECESSED T8 DOWNLIGHT, 4" APERATURE
- L4 LINEAR SURFACE MOUNTED T8, SMALL PROFILE
- L5 LINEAR RECESSED T5HO, 4" APERATURE
- L6 LINEAR SURFACE MOUNTED T8, SMALL PROFILE
- L7 LINEAR CEILING RGB LED
- L8 LINEAR SURFACE MOUNTED T8 COVE, ASYMMETRIC OPTICS
- L9 LINEAR MULLION MOUNTED T5HO, 2' X 2' HOUSING
- L11 LINEAR SURFACE MOUNTED LED STRIP
- L12 LINEAR WALL MOUNTED T8, 8' X 2" PROFILE
- L13 LINEAR SURFACE MOUNTED T8, UNDERCABINET TASK LIGHT
- L14 LINEAR SURFACE MOUNTED WARM LED, 1.5' X 2'
- P2 PENDANDT, 4" DIA., CABLE SUSPENDED
- R1 RECESSED CEILING LED OPEN DOWNLIGHT
- R2 RECESSED CEILING LED OPEN DOWNLIGHT
- R3 RECESSED CEILING LED OPEN DOWNLIGHT
- R3D RECESSED CEILING LED OPEN DOWNLIGHT, DIMMABLE
- R4 RECESSED CEILING LED OPEN DOWNLIGHT, 4" S' SQUARE
- R4D RECESSED CEILING LED OPEN DOWNLIGHT, DIMMABLE, 4" S' SQUARE
- R5 RECESSED CEILING HOLAGEN DOWNLIGHT, ANTI-MICROBIAL
- R7 RECESSED CEILING 1' X 1' FLOURESCENT
- R8 RECESSED CEILING 1' X 2' FLOURESCENT T-8
- R9 SEMI-RECESSED CEILING FLOURESCENT T-8, 1.5' X 48"
- R10 RECESSED CEILING FLOURESCENT T5HO, ASYMMETRIC, ANTI-MICROBIAL
- R11 RECESSED CEILING FLOURESCENT T8, ANTI-MICROBIAL
- R12 RECESSED CEILING FLOURESCENT 2 X 2, ANTI-MICROBIAL
- R13 RECESSED CEILING FLOURESCENT 2 X 2
- R14A RECESSED CEILING FLOURESCENT T5HO, 48", ASYMMETRIC
- R14B RECESSED CEILING FLOURESCENT T5HO, 24" ASYMMETRIC
- R15 RECESSED CEILING LED, 3" SQUARE
- R16 RECESSED CEILING LED, 3' ROUND
- R17 RECESSED CEILING LED, 2.5' ROUND
- S1 STEM MOUNTED LINEAR T8 2" DIA.
- S2 FLOOR MOUNTED LED
- W2 WALL SURFACE MOUNTED LINEAR T8 FLUORESCENT UPLIGHT
- W3A WALL SURFACE MOUNTED, FROSTED LENS DOWNLIGHT
- W3B WALL SURFACE MOUNTED, FROSTED LENS UP & DOWNLIGHT
- W3C CEILING SURFACE MOUNTED, FROSTED LENS
- W4 LINEAR SURFACE MOUNTED, DUAL SIDELIGHT LENS
- ACT-1 2x2 SUSPENDED ACOUSTICAL CEILING
- ACT-2 2x2 SUSPENDED ACOUSTICAL CEILING, WASHABLE, CLIP-DOWN
- ACT-3 2x4 SUSPENDED ACOUSTICAL CEILING
- ACT-4 2x4 SUSPENDED ACOUSTICAL CEILING, WASHABLE, CLIP-DOWN
- GWB CEILING
- EXPANSION JOINT
- ACCESS PANEL
- ANESTHESIOLOGY PANEL
- SERVICE PANEL
- RADIANT PANEL
- 2x2 SUPPLY
- 2x4 SUPPLY
- 6"x48" SUPPLY
- 2x2 RETURN
- 2x4 RETURN
- 6"x48" RETURN
- FIRE ALARM SPEAKER
- SMOKE DETECTOR
- SPRINKLER
- EXIT SIGN
- NURSE CALL/CODE BLUE - CEILING
- NURSE CALL/CODE BLUE - WALL
- SECURITY CAMERA (NIC)
- FIRE SHUTTER
- BOOM
- OCCUPANCY SENSOR
- PUBLIC ADDRESS SPEAKER
- NURSE CALL LAMP
- PHOTO CELL
- WIRELESS OUTLET
- CUBICLE PRIVACY CURTAIN TRACK
- IV TRACK
- MECHO SHADE

RCP GENERAL NOTES

1. SEE ELEVATIONS FOR LOCATION OF LED LIGHTING AT RECEPTION AND COMMUNICATION STATION DESKS.
1. SEE TYPICAL MOUNTING HEIGHT FOR MOUNTING HEIGHT OF WALL SCONCES.
2. COORDINATE TEES AND HANGER LOCATIONS WITH LINEAR DIFFUSER/GRILLE BOOTS.
3. SPRINKLER HEAD AND COVER TO BE CUSTOM COLORED BY MANUFACTURER TO MATCH ADJ. CEILING FINISH - COLOR TO BE DETERMINED BY ARCHITECT.
4. DIFFUSER GRILLE TO BE CUSTOM COLORED TO MATCH ADJACENT CEILING FINISH. COLOR TO BE DETERMINED BY ARCHITECT.
5. UNLESS OTHERWISE NOTED, CENTER ALL SUSPENDED CEILING GRIDS WITHIN ROOM.
6. CENTER ALL LIGHT FIXTURES, SPRINKLER HEADS, ETC. IN CEILING TILE UNLESS OTHERWISE NOTED.
7. SEE ENGINEERING DRAWINGS FOR ADDITIONAL INFORMATION, I.E. LIGHT FIXTURES, DIFFUSERS AND OTHER CEILING MOUNTED DEVICES.
8. COORDINATE CEILING MOUNTED EQUIPMENT FINAL LAYOUT WITH OWNER AND VENDOR INSTALLATION DRAWINGS.
9. PROVIDE UNDER CABINET LIGHT AT ALL LOCATIONS WITH UPPER CABINETS.
10. PROVIDE LENSED FLOURESCENT STRIP LIGHTING AS REQUIRED WITHIN LEVEL 4 PENTHOUSE - REFER TO ELECTRICAL.

PLAN NORTH / TRUE NORTH

PERKINS + WILL
225 Franklin St., Suite 1100
Boston, MA 02110
t 617.478.0300
f 617.478.0321
www.perkinswill.com

Maine Medical Center
MaineHealth

Bean 2 Roof Addition

22 Bramhall Street, Portland, Maine 04102

MEP ENGINEER
AKF ENGINEERS
41 Farnsworth Street, 3rd Floor
Boston, MA 02210
t 617.737.1111
f 617.737.4311

STRUCTURAL ENGINEER
SIMPSON GUMPERTZ & HEGER
41 Seyon Street, Building 1, Suite 500
Waltham, MA 02453
t 781.907.9000
f 781.907.9009

MEDICAL EQUIPMENT PLANNERS
RTKL ASSOCIATES INC.
1717 PACIFIC AVENUE
DALLAS, TX 75201
t 214.468.7600
f 214.468.7601

COST ESTIMATOR
DG JONES & PARTNERS
3 Baldwin Green Common, Suite 202
Woburn, MA 01801
t 781.932.3131
f 781.932.3199

CONSTRUCTION DOCUMENTS

D C A B

LICENSED ARCHITECT DENNIS L. KAISER No. 4714 STATE OF MAINE

Revisions

NO	ISSUE	DATE
	Issued for Permit	02/07/2014
1	Addendum #3	01/17/2014

Sheet Information

Date	SEPTEMBER 10, 2013
Job #	C140135461 (MMC)/ 152168.000
Drawn	TH
Checked	DG
Approved	Approver

Title

LEVEL 02 ENLARGED RCP - SECTOR B

Sheet

A05-02B

Copyright © 2011 Perkins+Will

2/5/2014 7:01:39 PM
c:\temp\MMC_NEW_BEAN2_ARCH_keitmanly.rvt