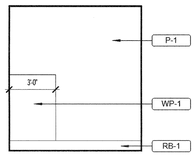

D4 SOILED UTILITY 20133 - EAST
1/4" = 1'-0"

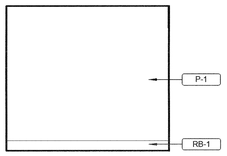

D3 SOILED UTILITY 20133 - SOUTH
1/4" = 1'-0"

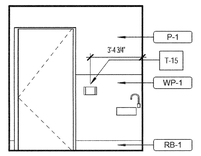

D2 SOILED UTILITY 20133 - WEST
1/4" = 1'-0"

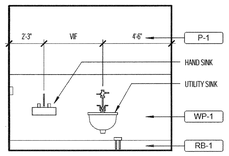

D1 SOILED UTILITY 20133 - NORTH
1/4" = 1'-0"

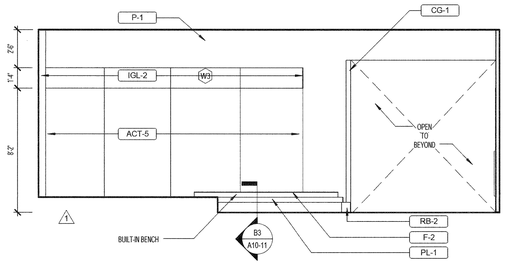

C5 PACU STAFF BENCH - WEST
1/4" = 1'-0"

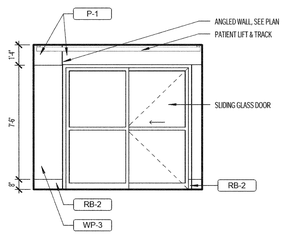

C4 PACU ISO ROOM 20135 - WEST
1/4" = 1'-0"

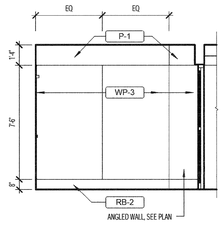

C3 PACU ISO ROOM 20135 - SOUTH
1/4" = 1'-0"

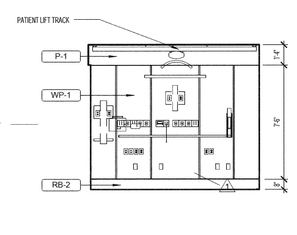

C2 PACU ISO ROOM 20135 - EAST
1/4" = 1'-0"

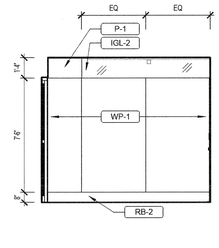

C1 PACU ISO ROOM 20135 - NORTH
1/4" = 1'-0"

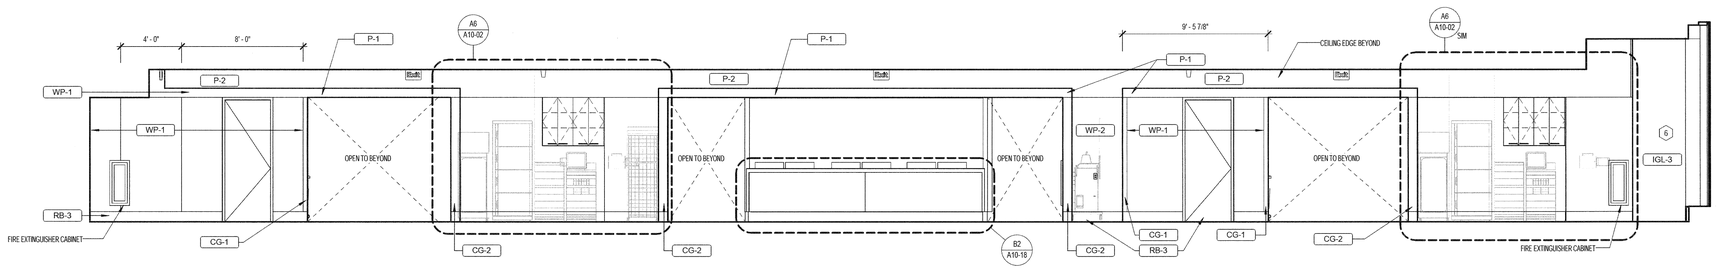

B1 PACU CORRIDOR - 20133 - NORTH
1/4" = 1'-0"

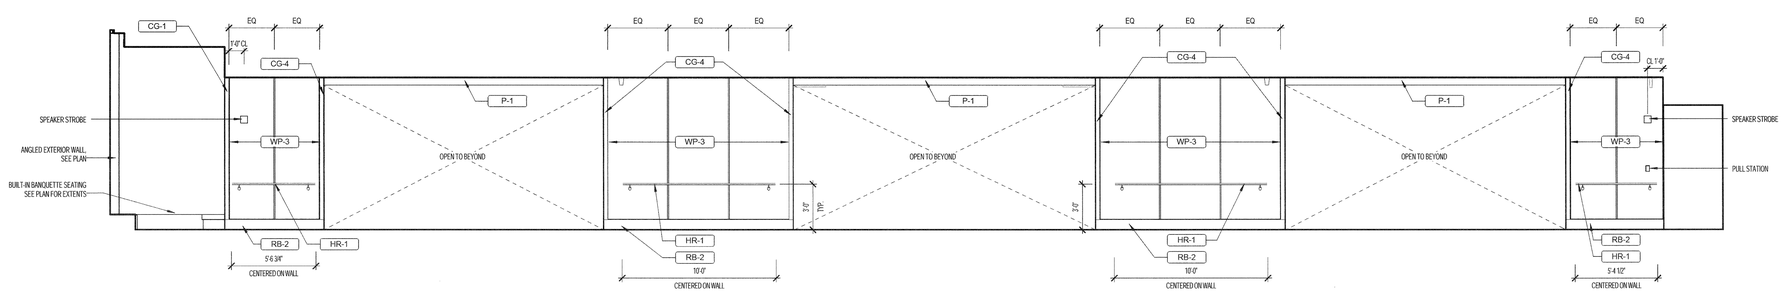

A1 PACU CORRIDOR - 20133 - SOUTH
1/4" = 1'-0"

PERKINS
+WILL

225 Franklin St., Suite 1100
Boston, MA 02110
t 617.478.0300
f 617.478.0321
www.perkinswill.com

Maine Medical Center
MaineHealth

Bean 2 Roof Addition

22 Bramhall Street, Portland, Maine 04102

MEP ENGINEER
AKF ENGINEERS
41 Farnsworth Street, 3rd Floor
Boston, MA 02210
t 617.737.1111
f 617.737.4311

STRUCTURAL ENGINEER
SIMPSON GUMPERTZ & HEGER
41 Seyon Street, Building 1, Suite 500
Waltham, MA 02453
t 781.907.9000
f 781.907.9009

MEDICAL EQUIPMENT PLANNERS
RTKL ASSOCIATES INC.
1717 PACIFIC AVENUE
DALLAS, TX 75201
t 214.468.7600
f 214.468.7601

COST ESTIMATOR
DG JONES & PARTNERS
3 Baldwin Green Common, Suite 202
Woburn, MA 01801
t 781.932.3131
f 781.932.3199

CONSTRUCTION DOCUMENTS

LICENSED ARCHITECT
DENNIS L. KAISER
No.2714
STATE OF MAINE

Revisions

	Issued for Permit	02/07/2014
1	Addendum #3	01/17/2014
NO	ISSUE	DATE

Sheet Information

Date	SEPTEMBER 10, 2013
Job #	C140135461 (MMC)/ 152168.000
Drawn	M PIERCE
Checked	Checker
Approved	Approver

Title

LEVEL 02 INTERIOR ELEVATIONS

Sheet

A10-03

Copyright © 2011 Perkins+Will

2/5/2014 7:06:59 PM
c:\temp\MMC_NEW_BEAN2_ARCH_kailmanj.rvt