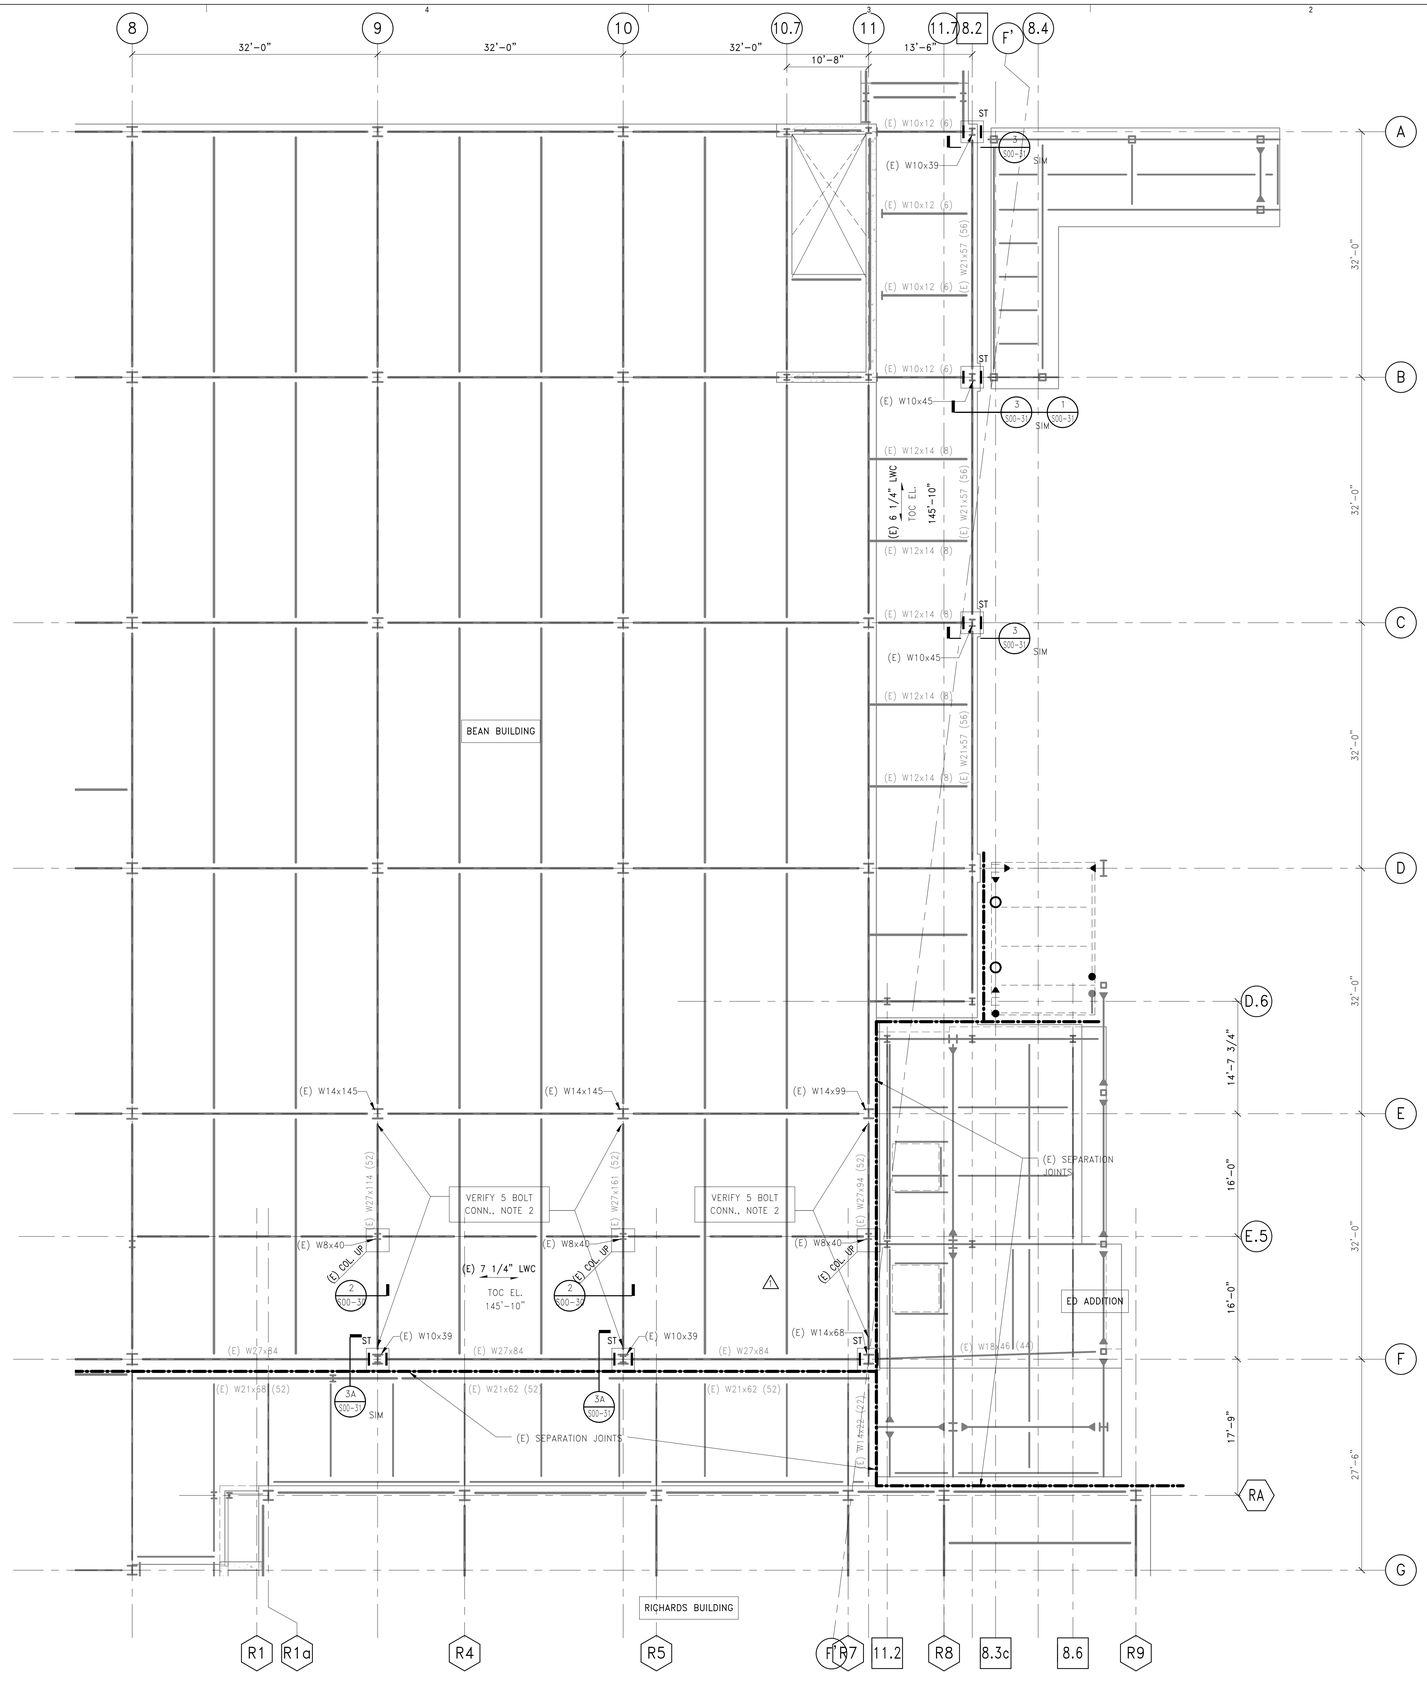

GROUND FLOOR FRAMING PLAN

1/8" = 1'-0"

STRENGTHENING PLAN NOTES:

1. ST INDICATES COLUMN STRENGTHENING REQUIRED FROM THIS FLOOR UP TO THE FLOOR ABOVE. SEE TYPICAL DETAIL 1/S00-30 FOR COLUMN COVER PLATE REQUIREMENTS.
2. CONTRACTOR REMOVE FIREPROOFING TO VERIFY BEAM SHEAR CONNECTION IS DOUBLE ANGLE CONNECTION (1/4" MIN. THICKNESS) WITH NOTED MINIMUM NUMBER OF 3/4"Ø A325 BOLTS. SUBMIT PHOTOS TO SER TO VERIFY EXISTING CONDITIONS. IF EXISTING CONNECTION DOES NOT HAVE ADEQUATE BOLTS OR ANGLES, NOTIFY SER, AND INSTALL CONNECTION STRENGTHENING PER TYPICAL DETAILS PRIOR TO ERECTING NEW STEEL FRAMING ABOVE.
3. VERIFY EXISTING COLUMN HAS EXISTING CAP PLATE AT ROOF LEVEL. IF NO CAP PLATE, NOTIFY SER, AND INSTALL NEW CAP PLATE PER TYPICAL STRENGTHENING DETAILS.
4. CONTRACTOR SHALL FIELD VERIFY ALL EXISTING DIMENSIONS AND PROVIDE VERIFIED DIMENSIONS ON SUBMITTALS. NOTIFY SER IMMEDIATELY IF EXISTING CONDITIONS DO NOT MATCH DETAILS SHOWN ON DRAWINGS.

LEGEND: GRID LINES

- F.5 — EXISTING ED EXPANSION (1997)
- R# — EXISTING RICHARDS BUILDING (1966)
- 11 — EXISTING BEAN BUILDING (1983 + 1996)
- 8.2 — EXISTING CORRIDOR PROJECT (2004)

NORTH

PERKINS + WILL

225 Franklin St., Suite 1100
Boston, MA 02110
t 617.478.0300
f 617.478.0321
www.perkinswill.com

Maine Medical Center
MaineHealth

Bean 2 Roof Addition

22 Bramhall Street, Portland, Maine 04102

MEP ENGINEER

AKF ENGINEERS

41 Farnsworth Street, 3rd Floor
Boston, MA 02210
t 617.737.1111
f 617.737.4311

STRUCTURAL ENGINEER

SIMPSON GUMPERTZ & HEGER

41 Seyon Street, Building 1, Suite 500
Waltham, MA 02453
t 781.907.9000
SGH Project No. 100439.09

MEDICAL EQUIPMENT PLANNERS

RTKL ASSOCIATES INC.

1717 PACIFIC AVENUE
DALLAS, TX 75201
t 214.468.7600
f 214.468.7601

COST ESTIMATOR

DG JONES & PARTNERS

3 Baldwin Green Common, Suite 202
Woburn, MA 01801
t 781.932.3131
f 781.932.3199

CONSTRUCTION DOCUMENTS

06.14.2013

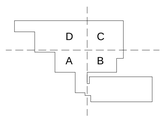

Revisions

NO	ISSUE	DATE
	ISSUED FOR PERMIT	02/07/14
1	ADDENDUM #3	01/17/14

Sheet Information

Date	15 MARCH 2013
Job #	C140135461(MMC)/152168.000
Drawn	BMT/SWW
Checked	MJB
Approved	JHT

Title

GROUND FLOOR - STRENGTHENING PLAN

Sheet

S02-0G

Copyright © 2011 Perkins+Will

2/7/2014 3:42:43 PM
I:\BOS\Projects\2010\100439.09-B2SE\Drawings\Working_Set_Rev\LOCAL USERS\MJBolduc\MMC_BEAN2_NEW_STRUC_MJBolduc.rvt