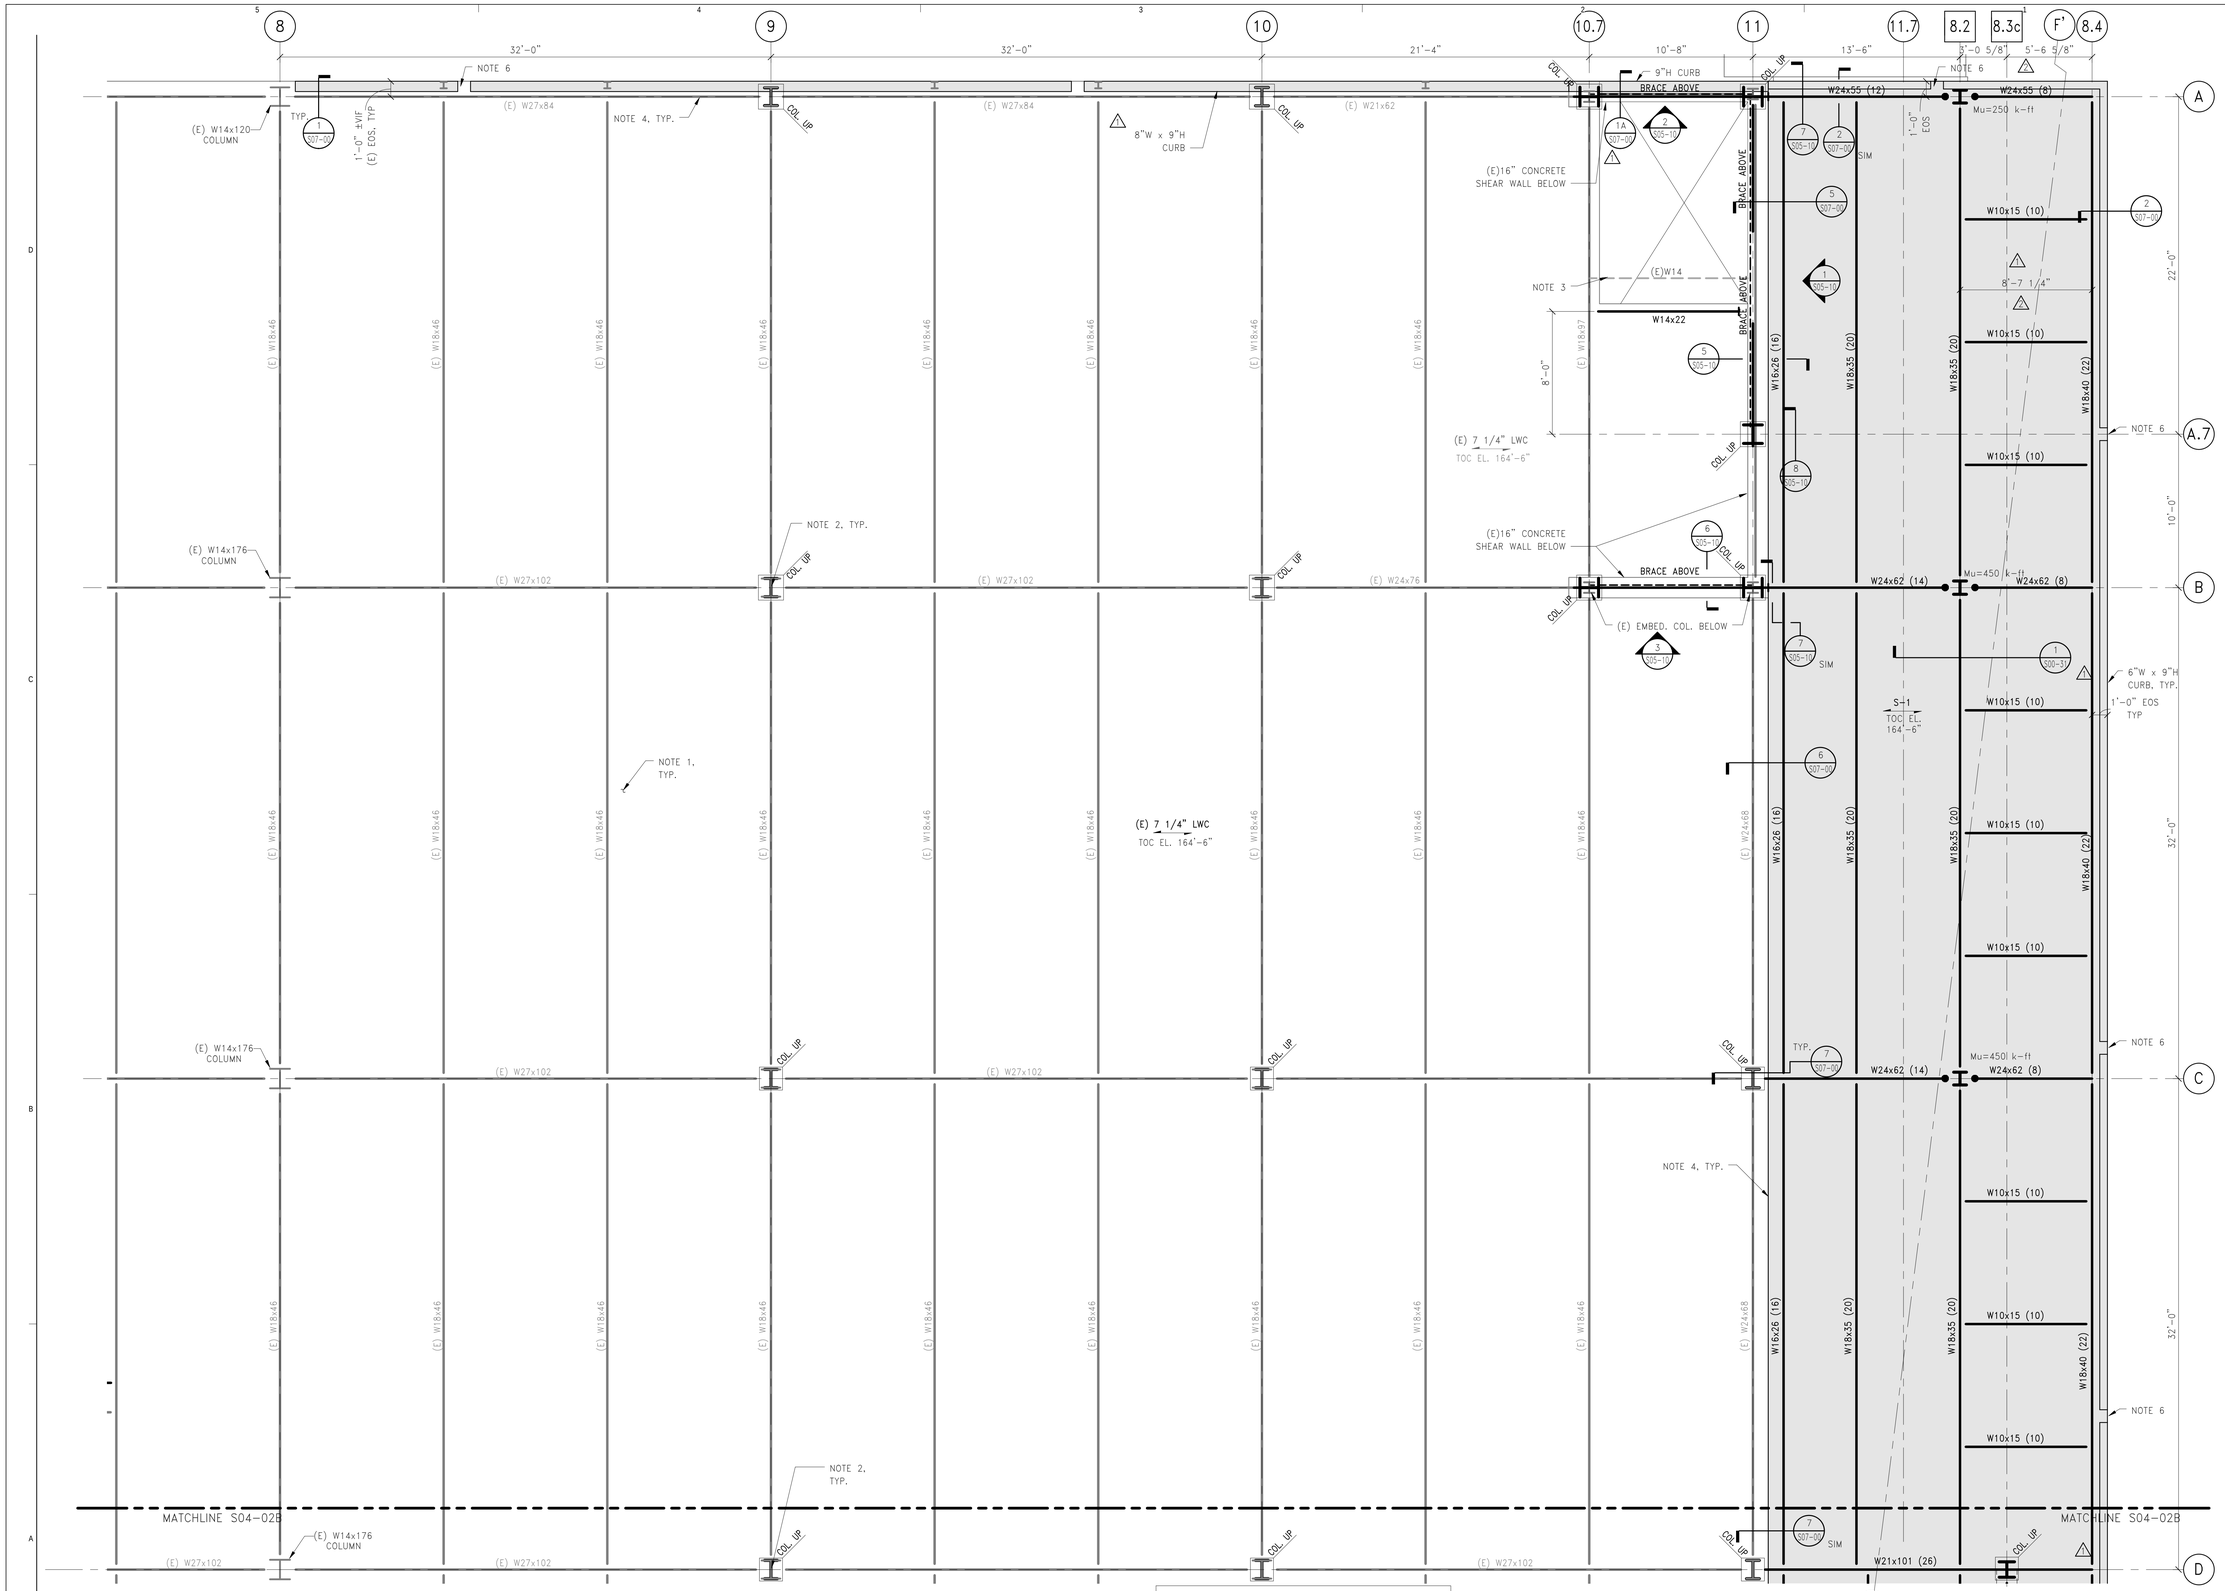

LEVEL 02 FRAMING PLAN – SECTOR C

1/4" = 1'-0"

LEGEND: GRID LINES

- F.5 — EXISTING ED EXPANSION (1997)
- R# — EXISTING RICHARDS BUILDING (1966)
- 11 — EXISTING BEAN BUILDING (1983 + 1996)
- 8.2 — EXISTING CORRIDOR PROJECT (2004)

NOTE S-1:
4 1/4"± LIGHTWEIGHT CONCRETE (LWC) SLAB ON 3"-20 GA. COMPOSITE METAL DECK. REINFORCE WITH #3@15" OC. SEE PLAN FOR TOP OF CONCRETE ELEVATION. TOP OF CONCRETE AND TOP OF STEEL TO MATCH EXISTING CONSTRUCTION WHEN NEW SLAB ABUTS EXISTING. TOP OF STEEL IS NOMINALLY 7 1/4" BELOW TOP OF CONCRETE UON WITH [±#'-##"], INDICATING CHANGE FROM TYPICAL TOP OF STEEL ELEVATION.

LEVEL 02 PLAN NOTES:

1. CONTRACTOR SHALL REMOVE EXISTING LIGHTWEIGHT CEMENTITIOUS TOPPING OVER THE STRUCTURAL SLAB.
2. CONTRACTOR SHALL VERIFY THAT EXISTING COLUMNS ON LOW ROOF HAVE EXISTING CAP PLATES FLUSH WITH STRUCTURAL SLAB.
3. EXTEND EXISTING STAIR OPENING, DEMO BEAM AND CUT SLAB. COORD. EXTENTS AND SCOPE WITH ARCH. DEMO DRAWINGS.
4. CONTRACTOR SHALL CARRY ALLOWANCE FOR BRICK REMOVAL, TEMPORARY SUPPORT AND REPLACEMENT AS REQUIRED WHENEVER NEW CONSTRUCTION CONNECTS TO EXISTING FRAMING.
5. STRENGTHEN BEAM AND/OR CONNECTIONS PER STRENGTHENING PLAN S02-02.
6. 10" CURB BLOCK-OUT FOR RUNTEL RISERS, COORD. WITH ARCH. DWGS.

NORTH

PERKINS + WILL

225 Franklin St., Suite 1100
Boston, MA 02110
t 617.478.0300
f 617.478.0321
www.perkinswill.com

Maine Medical Center
MaineHealth

Bean 2 Roof Addition

22 Bramhall Street, Portland, Maine 04102

MEP ENGINEER

AKF ENGINEERS

41 Farnsworth Street, 3rd Floor
Boston, MA 02210
t 617.737.1111
f 617.737.4311

STRUCTURAL ENGINEER

SIMPSON GUMPERTZ & HEGER

41 Seyon Street, Building 1, Suite 500
Waltham, MA 02453
t 781.907.9000
SGH Project No. 100439.09

MEDICAL EQUIPMENT PLANNERS

RTKL ASSOCIATES INC.

1717 PACIFIC AVENUE
DALLAS, TX 75201
t 214.468.7600
f 214.468.7601

COST ESTIMATOR

DG JONES & PARTNERS

3 Baldwin Green Common, Suite 202
Woburn, MA 01801
t 781.932.3131
f 781.932.3199

CONSTRUCTION DOCUMENTS

06.14.2013

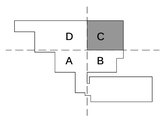

Revisions

NO	ISSUE	DATE
	ISSUED FOR PERMIT	02/07/14
	RFI COORD (3,4)	01/30/14
2	ADDENDUM #3	01/17/14
1	ADDENDUM #1	06/14/13

Sheet Information

Date	12 APRIL 2013
Job #	C140135461(MMC)/152168.000
Drawn	BMT/SWW
Checked	MJB
Approved	JHT

Title

LEVEL 02 FRAMING PLAN - SECTOR C

Sheet

S04-02C

Copyright © 2011 Perkins+Will

2/7/2014 3:43:07 PM
I:\BOS\Projects\2010\100439.09-B2SE\Drawings\Working_Set_Rev\LOCAL USERS\MJB\dcl\MMC_BEAN2_NEW_STRUC_MJB\dlsc.rvt