NOTE:

1. SEE SHEET P-001 FOR LEGEND AND ABBREVIATIONS.

KEYED NOTES:

(1) REMOVE 2" SINK. CAP CW AND HW PIPING IN WALL. RISERS TO REMAIN FOR FUTURE RECONNECTION.

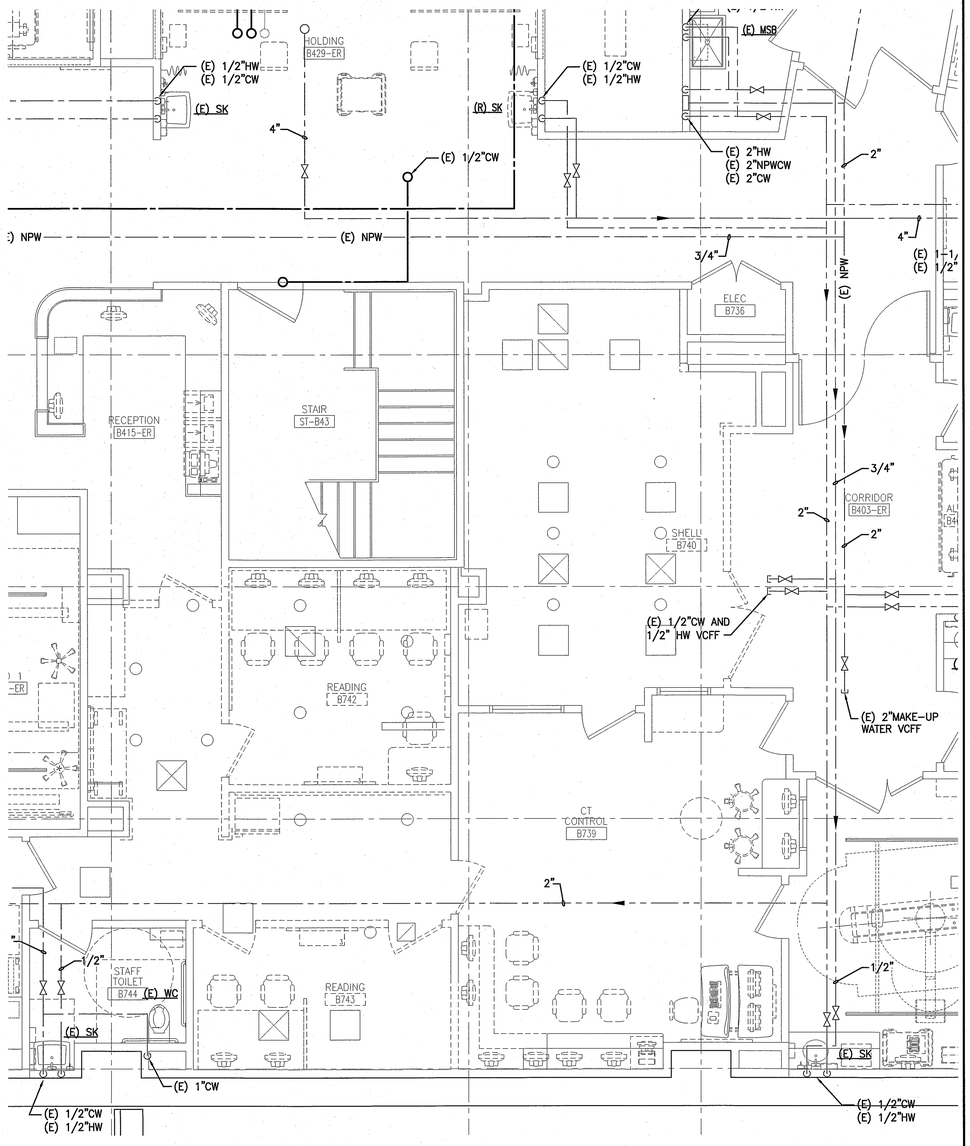

A1	SUPPLY PIPING DEMOLITION PLAN
1/4"=1'-0"	*

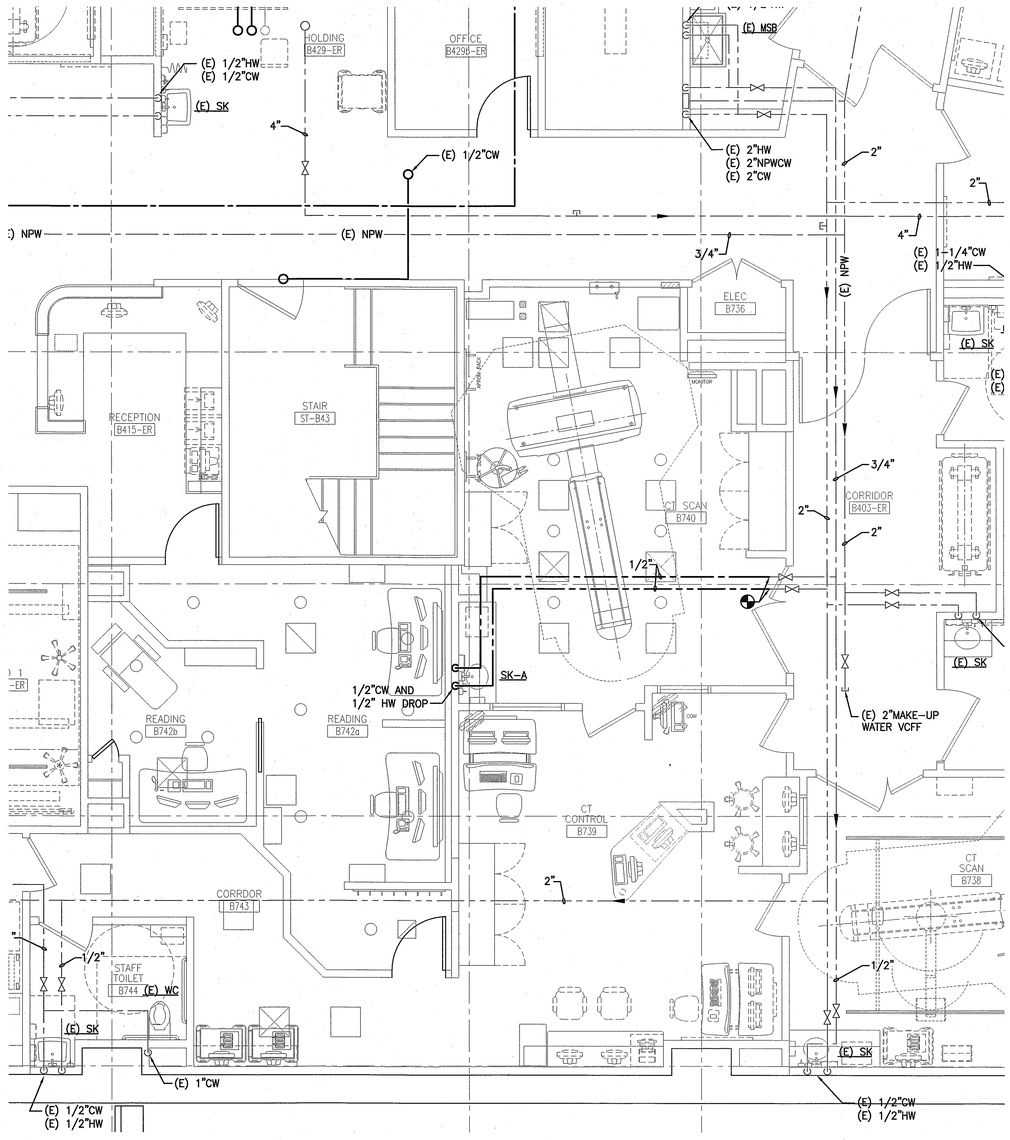

A8	SUPPLY PIPING PLAN
1/4"=1'-0"	*

144 Fore Street/P.O. Box 618
Portland, Maine 04104
tel. (207) 772-3846
fax. (207) 772-1070
www.smrtinc.com

ARCHITECTURE
ENGINEERING
PLANNING
INTERIOR DESIGN
COMMISSIONING

SMRT

PROJECT NORTH

STATE OF MAINE
CALEB J. MILLIKEN
No. 12274
LICENSED PROFESSIONAL ENGINEER
1/12/15

MAINE MEDICAL CENTER
ED CT FIT-UP AND READING RENOVATIONS
PORTLAND, MAINE

ISSUED FOR PERMITTING
1-12-15

CURRENT ISSUE STATUS:

REV	DESCRIPTION	DATE

GRAPHIC SCALE: 0" 1"

SCALE:	AS NOTED
PROJECT MANAGER:	DJV
JC/DRAWN BY:	MBD
A/E OF RECORD:	
CAD FILE:	PL111-14150
PROJECT NO:	14150
DATE:	

SHEET TITLE:
PLUMBING SUPPLY PIPING PLANS

SHEET No.
PL111

© COPYRIGHT 2013 SMRT INC.