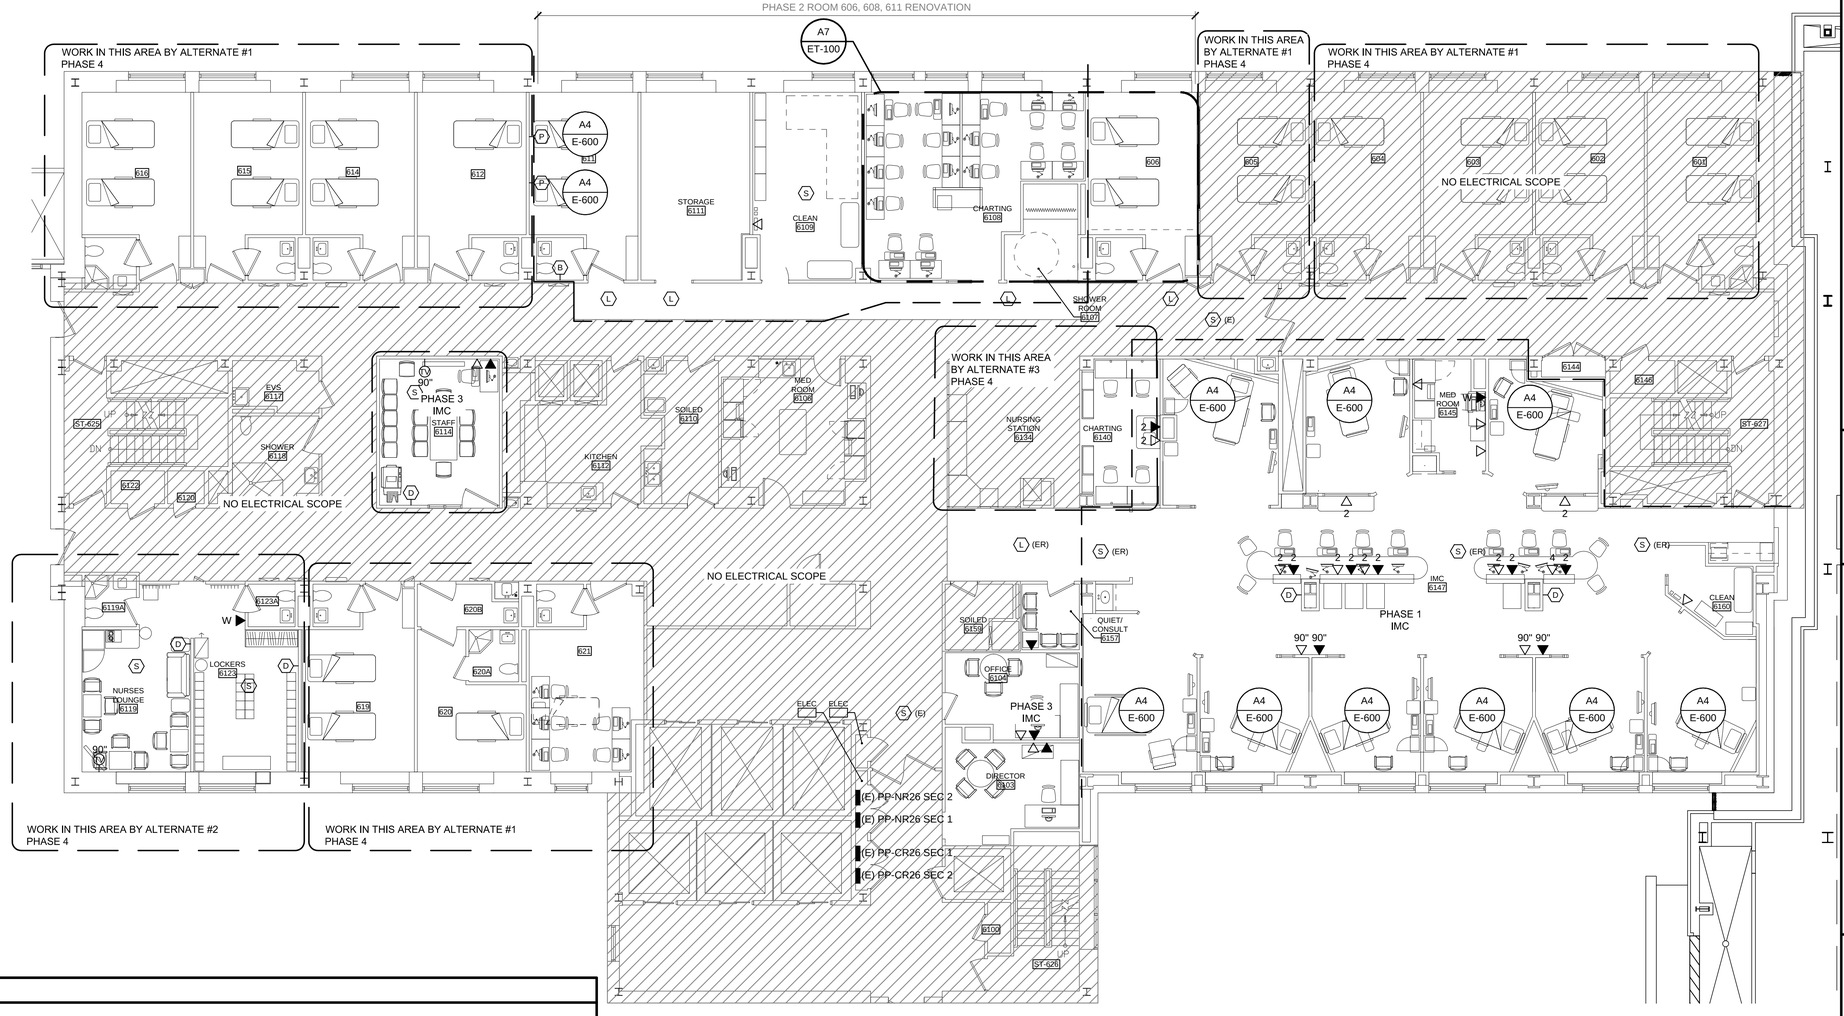

B1 | POWER & SYSTEMS PLAN

SCALE: 1/8"=1'-0"

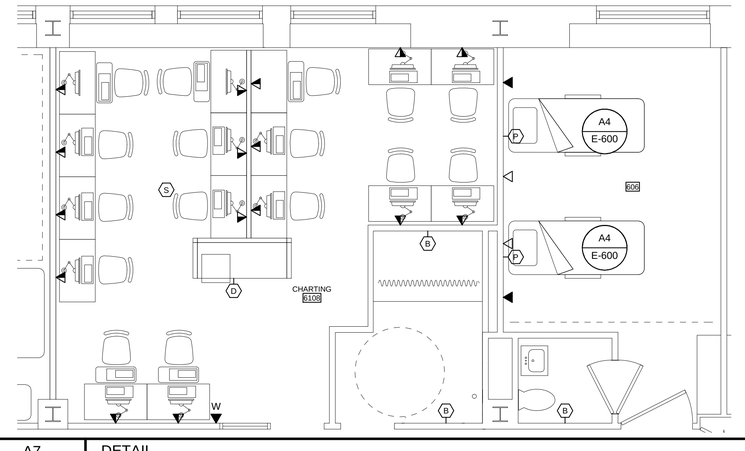

A7 | DETAIL

SCALE: 1/8"=1'-0"

WSA

Winton Scott Architects
5 Milk Street
Portland, Maine 04101
207 774 4811
www.wintonscott.com

Architecture / Planning
Preservation Architecture
Interior Architecture

Allied Engineering
Structural Mechanical Electrical Commissioning
160 Veranda Street
Portland, Maine 04103
T: 207.221.2260
F: 207.221.2266
Web: www.allied-eng.com

REVISIONS

DESCRIPTION	NUMBER	DATE	BY

Date:
Drawn By: GMC
Checked By: SRM
Project Mgr:
Project No:
Cad File: 14014_E.dwg
Graphic Scale: 0 1"

ELECTRICAL SYSTEMS PLAN

R6 Intermediate Care Unit
Richards Wing Sixth Floor
PORTLAND MAINE

© COPYRIGHT 2010 ALLIED ENGINEERING, INC.

ET-100

PERMIT SET ~ 03 APRIL 2015 - NOT FOR CONSTRUCTION

N:\Projects\2014\14014 ~ MMC R6 2014 Intermediate Care Unit\00 Drawing Files\14014_E.dwg Apr 03, 2015 - 12:11pm