## DEMO NOTES:

1. REMOVE EXISTING DIFFUSER/GRILLE AND ASSOCIATED DUCTWORK.
2. REMOVE EXISTING DUCTWORK COMPLETE.

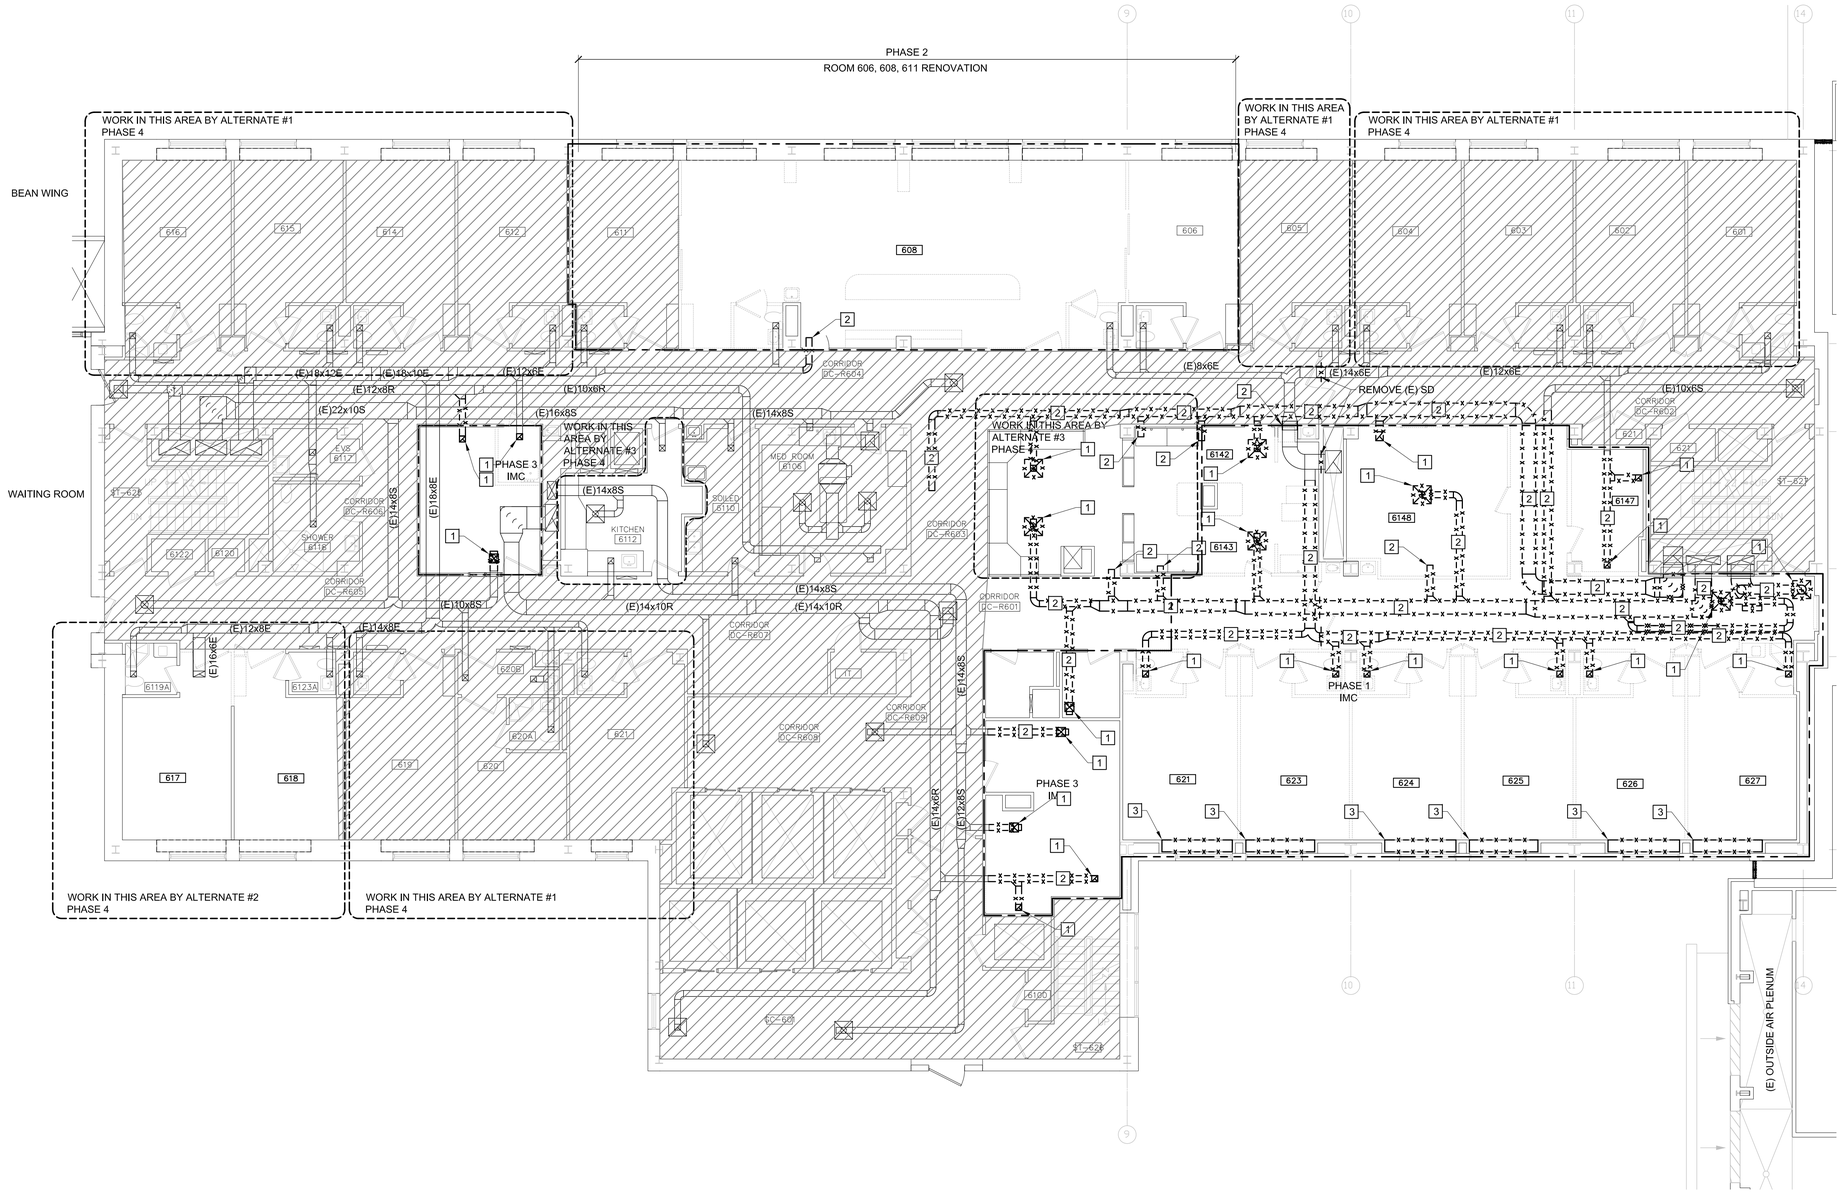


PLAN NORTH

| A1 | MECHANICAL DEMOLITION OVER ALL PLAN - SIXTH FLOOR |
|---|---|
| 1/8"=1'-0" | |


WSA
Winton Scott Architects
5 Milk Street
Portland, Maine 04101
207 774 4811
www.wintonscott.com

Architecture / Planning
Preservation Architecture
Interior Architecture

Allied Engineering
Structural Mechanical Electrical Commissioning
160 Veranda Street
Portland, Maine 04103
T: 207.221.2360
F: 207.221.2366
Web: www.allied-eng.com


REVISIONS

| NUMBER | DATE | BY | DESCRIPTION |
|---|---|---|---|
| | | | |

Date:
Drawn By: SCL
Checked By: JAM
Project Mgr:
Project No:
Cad File: 14014_M.DWG
Graphic Scale: 0 1"

MECHANICAL DEMOLITION OVER ALL PLAN
SIXTH FLOOR

R6 Intermediate Care Unit
Richards Wing Sixth Floor
PORTLAND MAINE

© COPYRIGHT 2010 ALLIED ENGINEERING, INC.

MD-100

PERMIT SET ~ 03 APRIL 2015 - NOT FOR CONSTRUCTION

N:\Projects\2014\14014 ~ MMC R6 2014 Intermediate Care Unit\00 Drawing Files\14014_M.dwg Apr 03, 2015 - 2:11pm